
SURVEY AND SITE PLAN
PART OF O.L. 5
CITY OF MANSFIELD
RICHLAND COUNTY, OHIO
FOR: OHIO FARMERS GRAIN CORP.

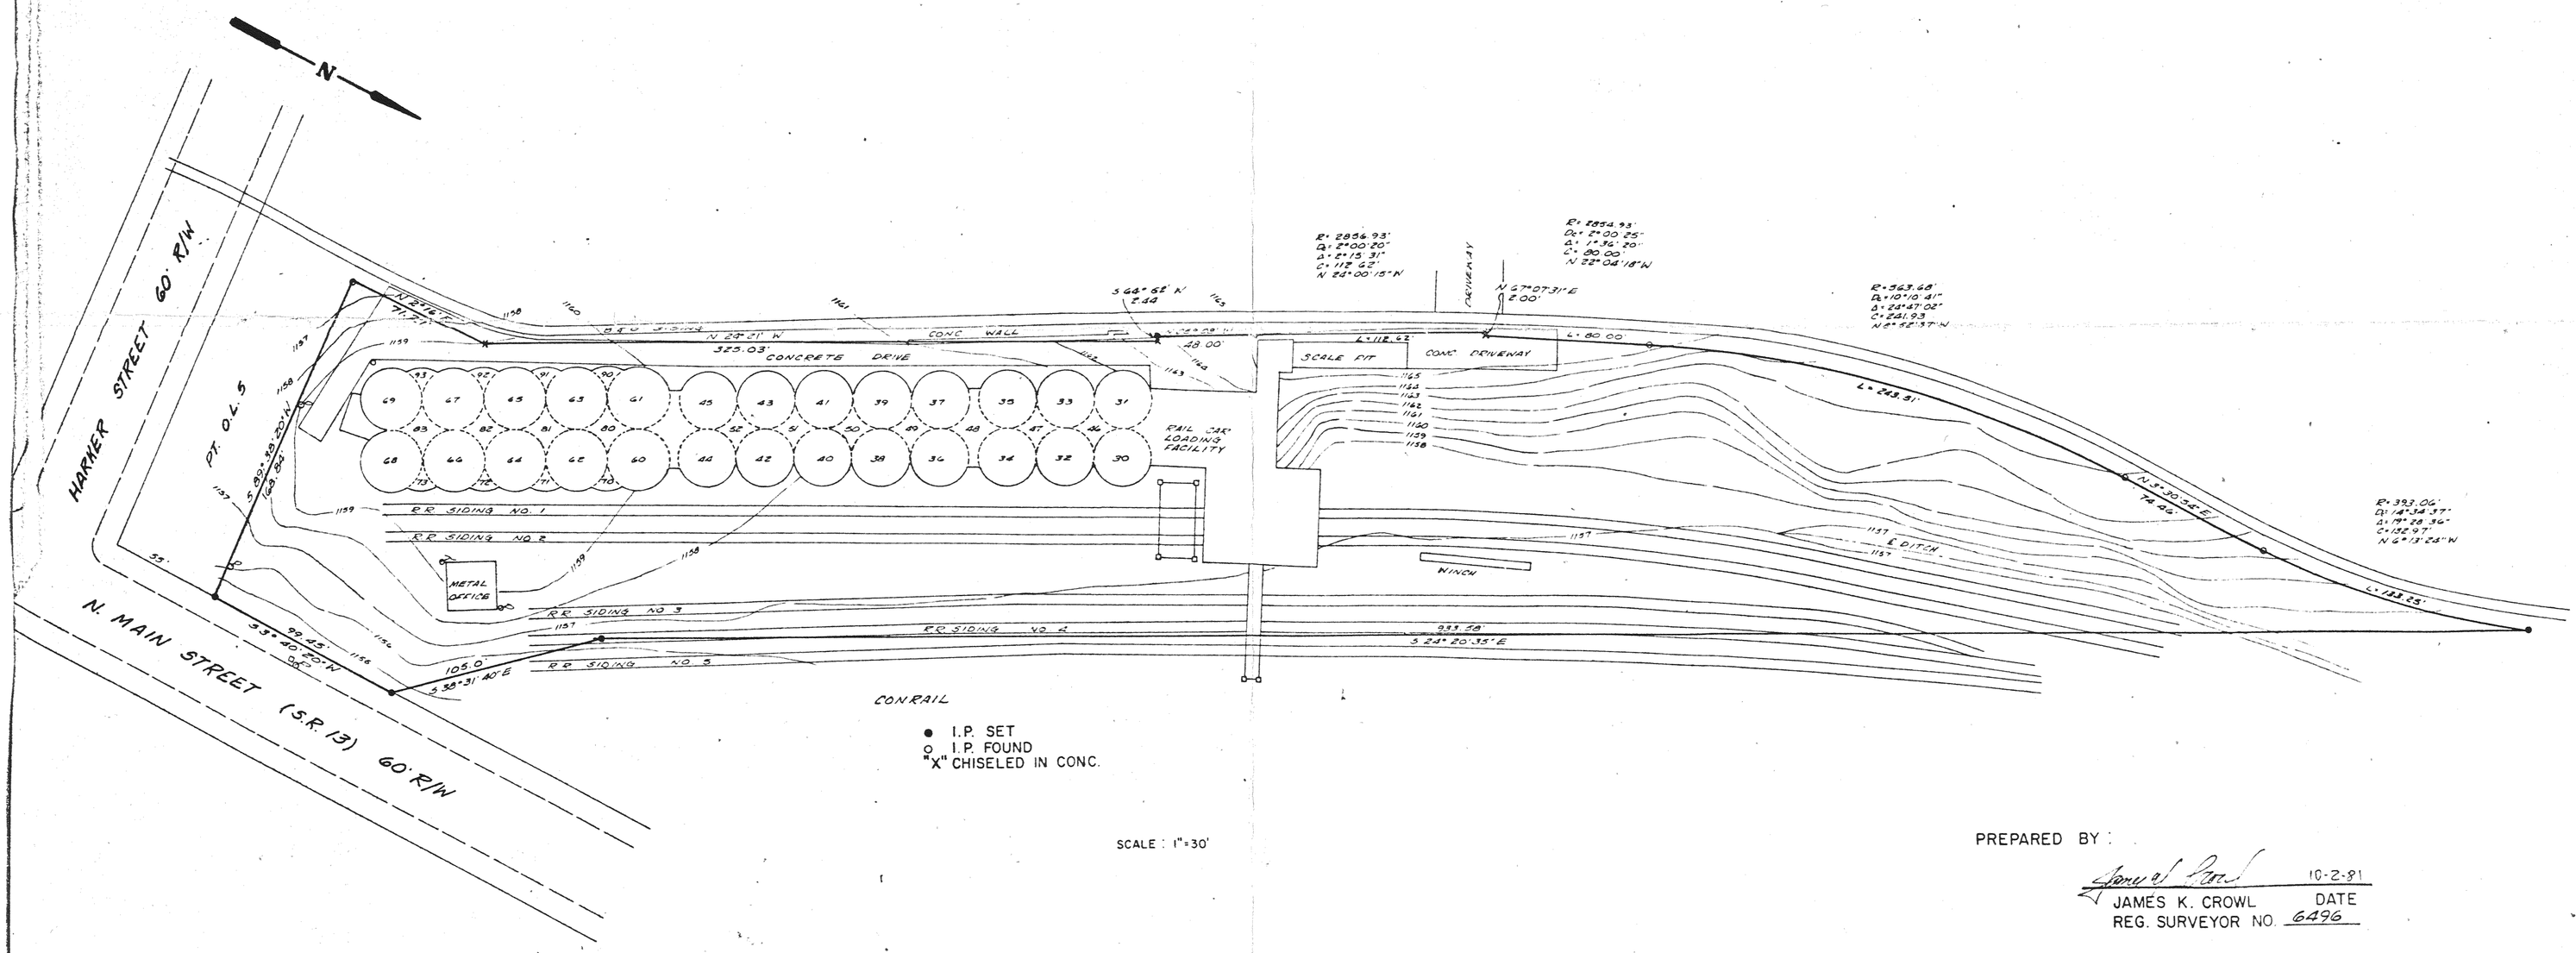

- ● I.P. SET
- ○ I.P. FOUND
- "X" CHISELED IN CONC.

SCALE: 1"=30'

PREPARED BY:

James K. Crowl 10-2-91

JAMES K. CROWL DATE

REG. SURVEYOR NO. 6496