


D. O'Brien

West Line SE Qr. Section 18

Corp. Line

15906 812

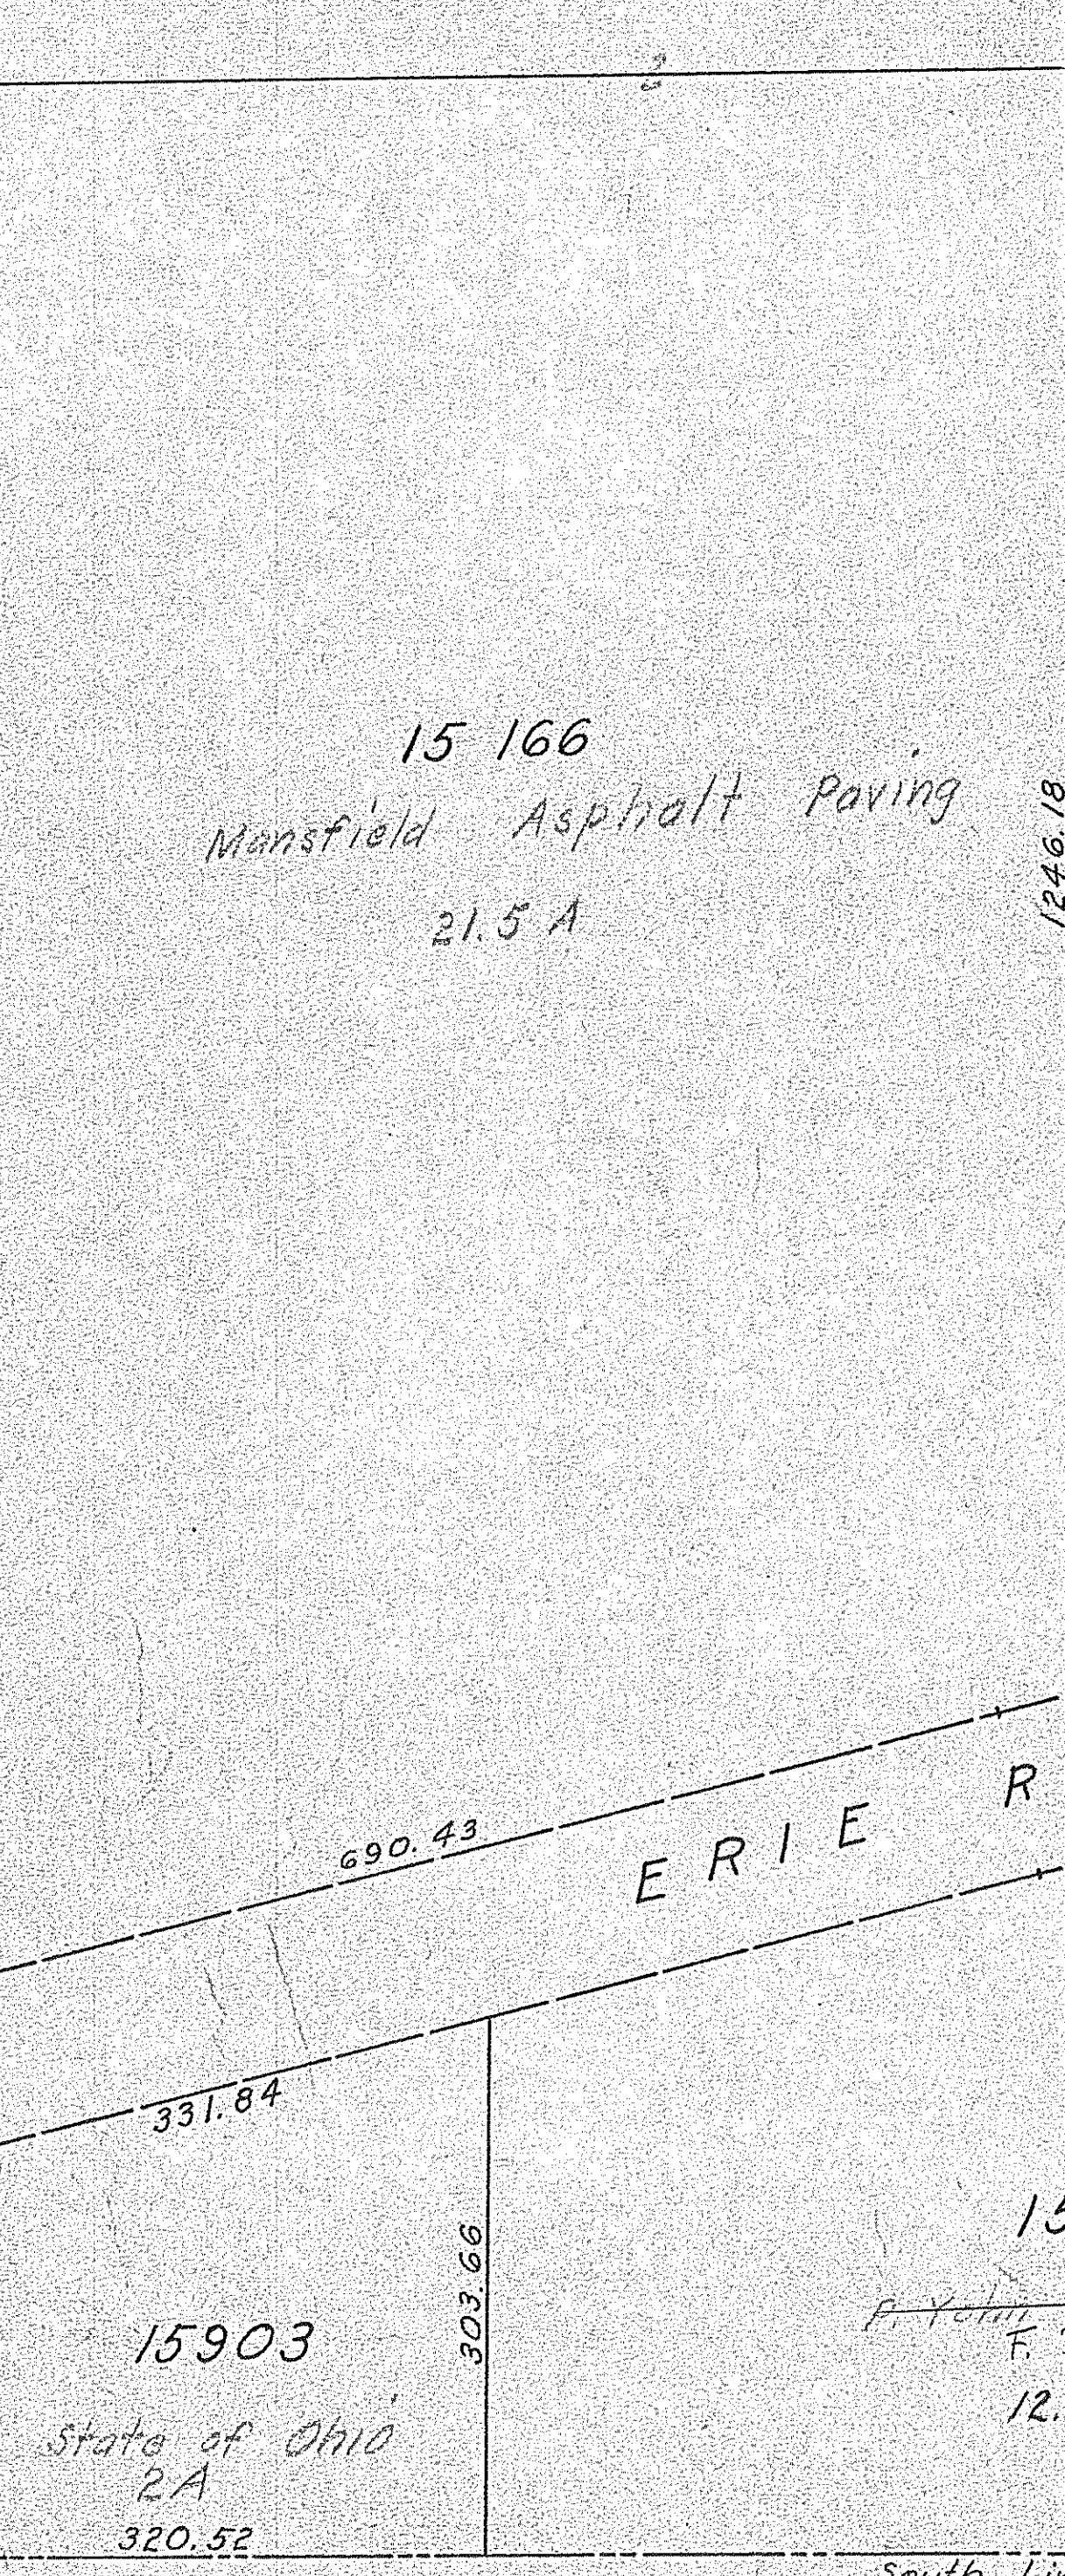

15 166
Mansfield Asphalt Paving
21.5 A

15903
State of Ohio
2A
320.52

15904
F. Brown
12.86 A

ERIE R R

South Line SE Qr. Sect. 18

THE OHIO BEASS CO.
11.315 A.

17519

11.0 A.
11.032 A
running

See Map 32

BUCKEYE AVE 60'

REED ST 50'

4th WARD 36