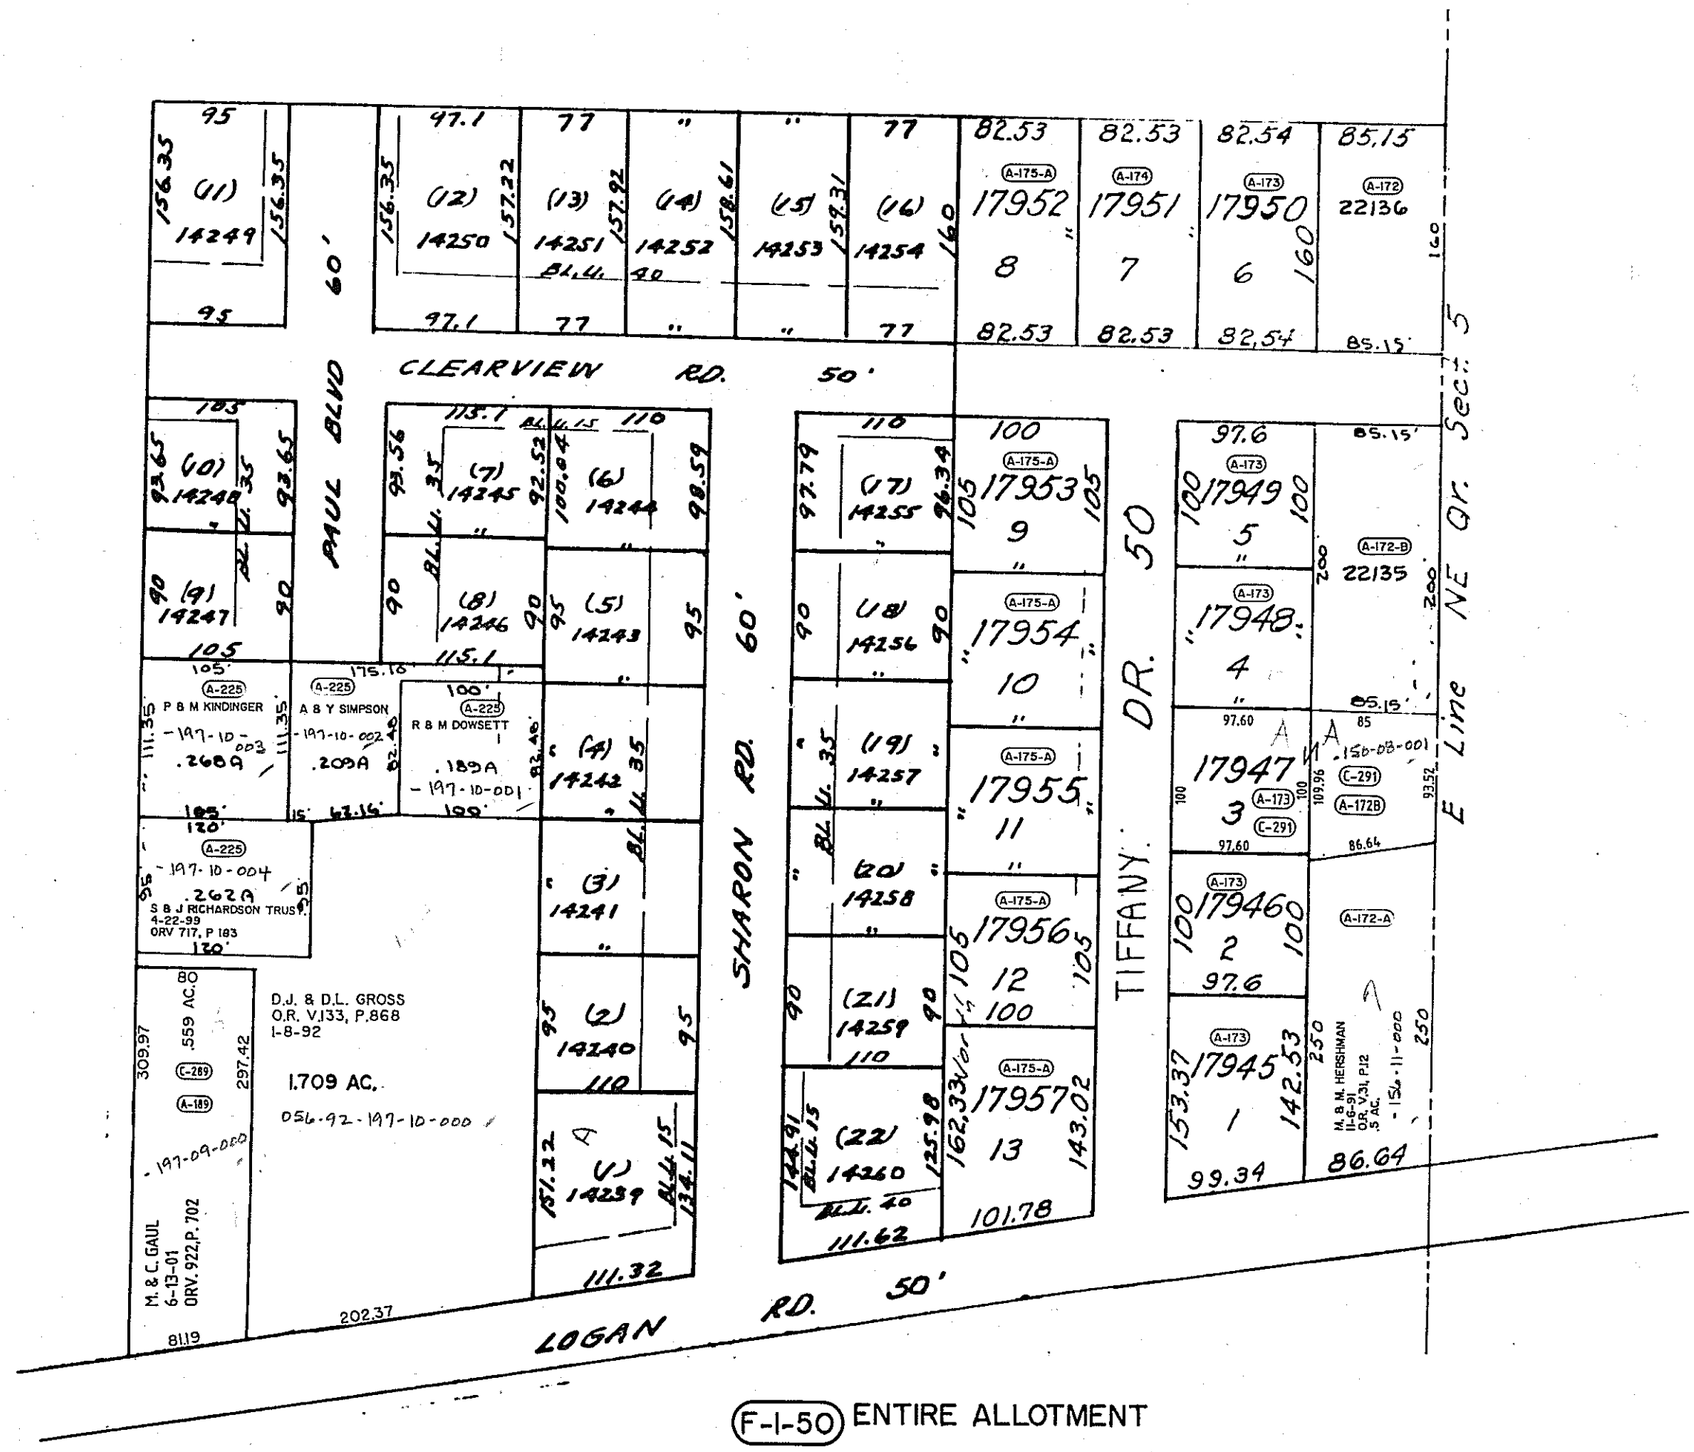

(F-1-50) ENTIRE ALLOTMENT

ALLOTMENT	VOL.	PAGE
SOUTHGATE	18	146
SCENIC VIEW	18	177

ROAD NAME CHANGE
BONNIE DR. TO TIFFANY DR.
D.V. 664, P 379

CITY OF MANSFIELD
BOOK 7

7/38