WOODLAND PARK PHASE 1

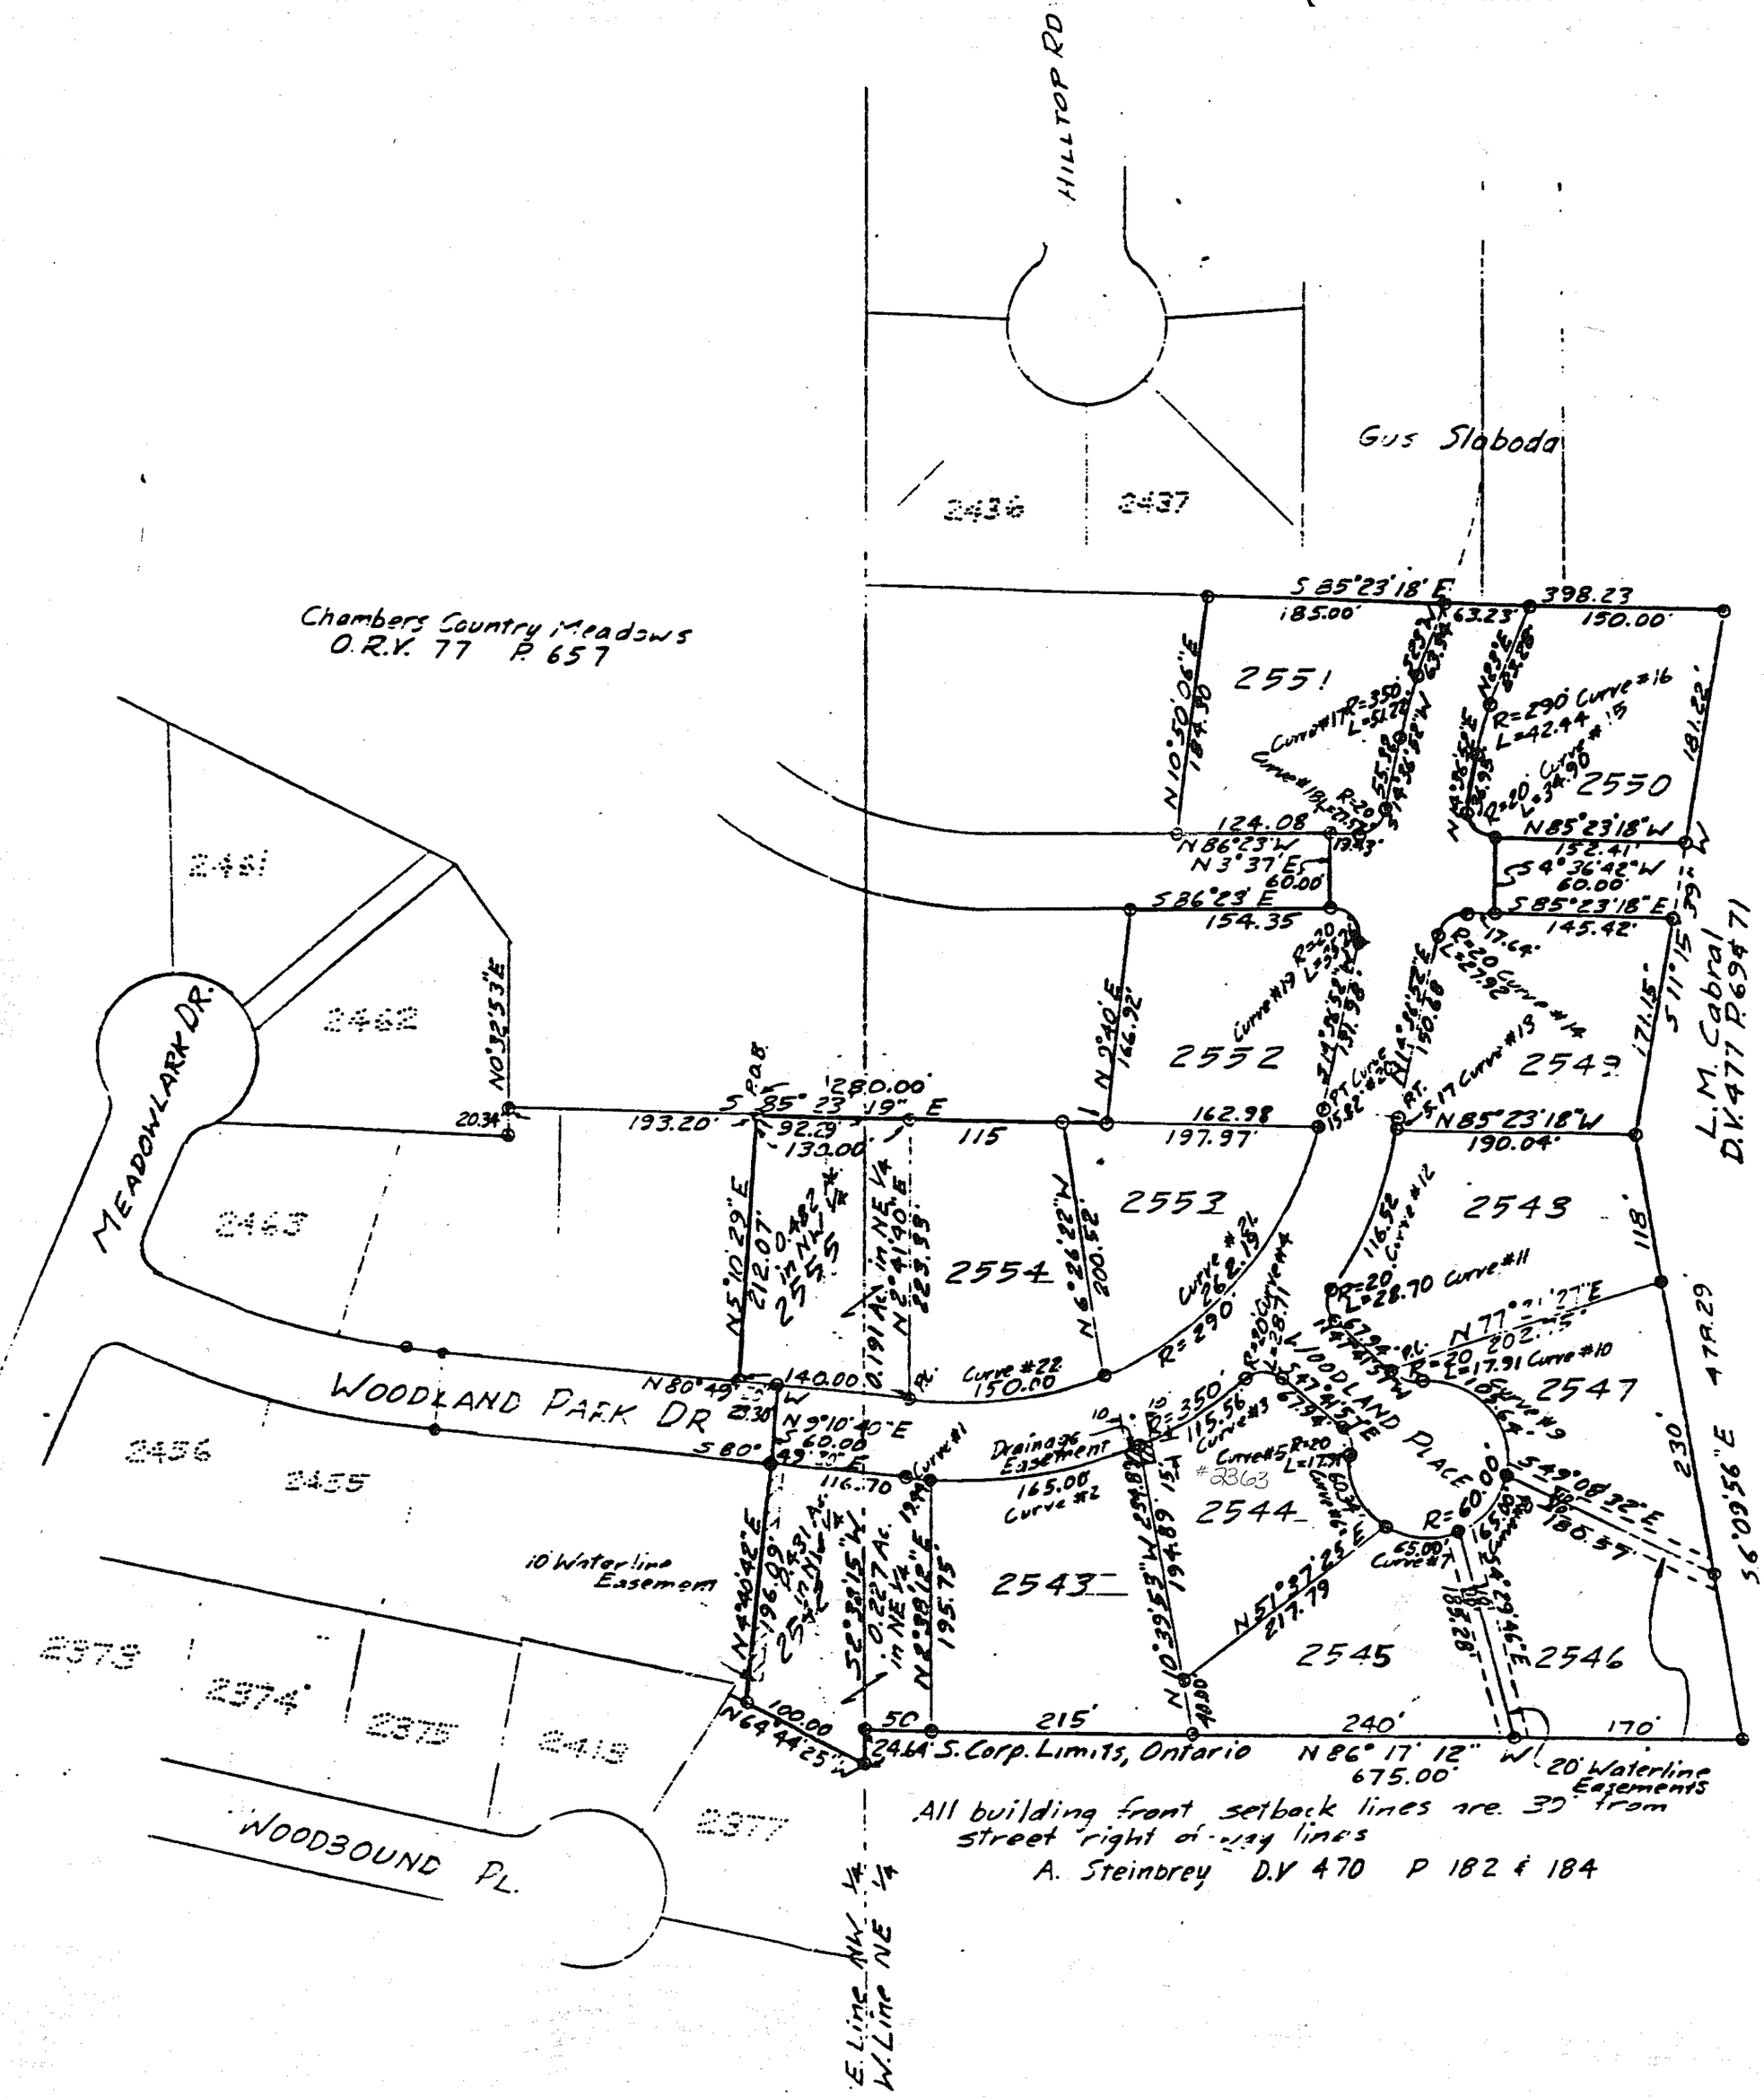

All building front setback lines are 30' from street right of-way lines

A. Steinbrey D.V 470 P 182 & 184