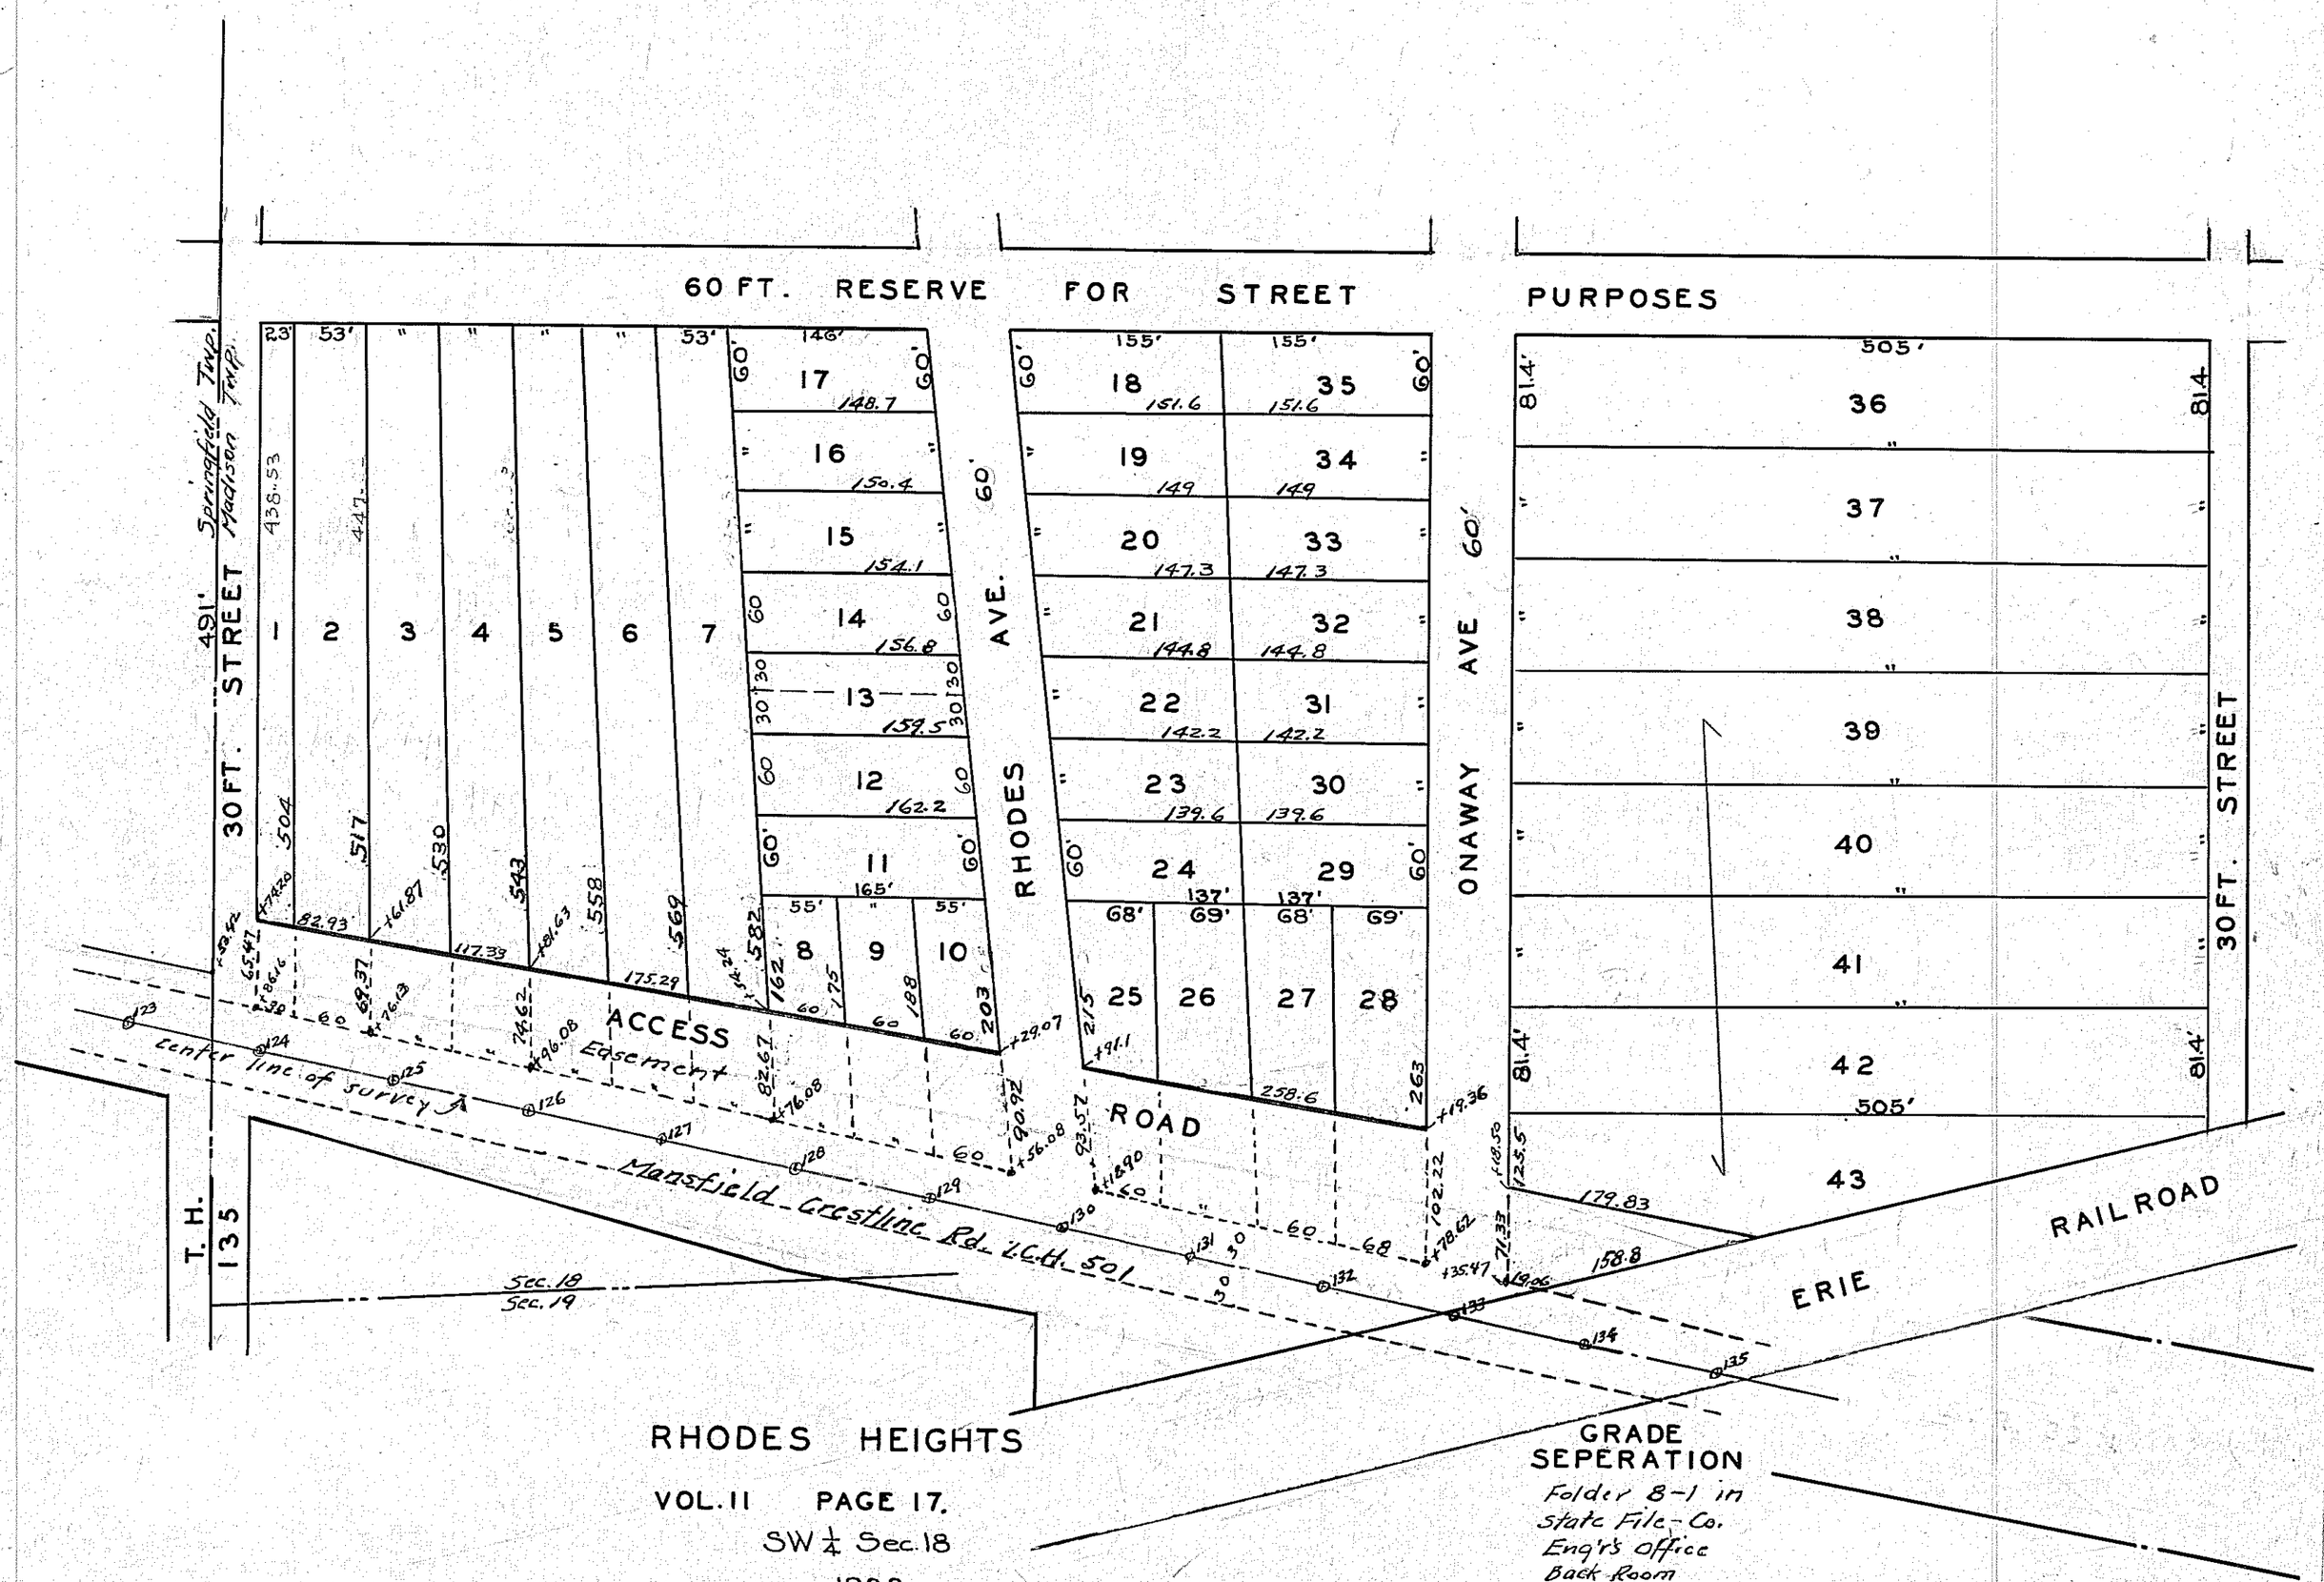

MADISON ALLOTMENTS

75