BUTLER TOWNSHIP SECTION NUMBER-7.
TOWNSHIP-25-Range-17-TRACT CONVEYED
IS IN THE EAST PART OF THE S.W.1/4 OF SECTION-7
RICHLAND COUNTY, STATE OF OHIO.

SYMBOLS
● - Iron pins & spikes-set

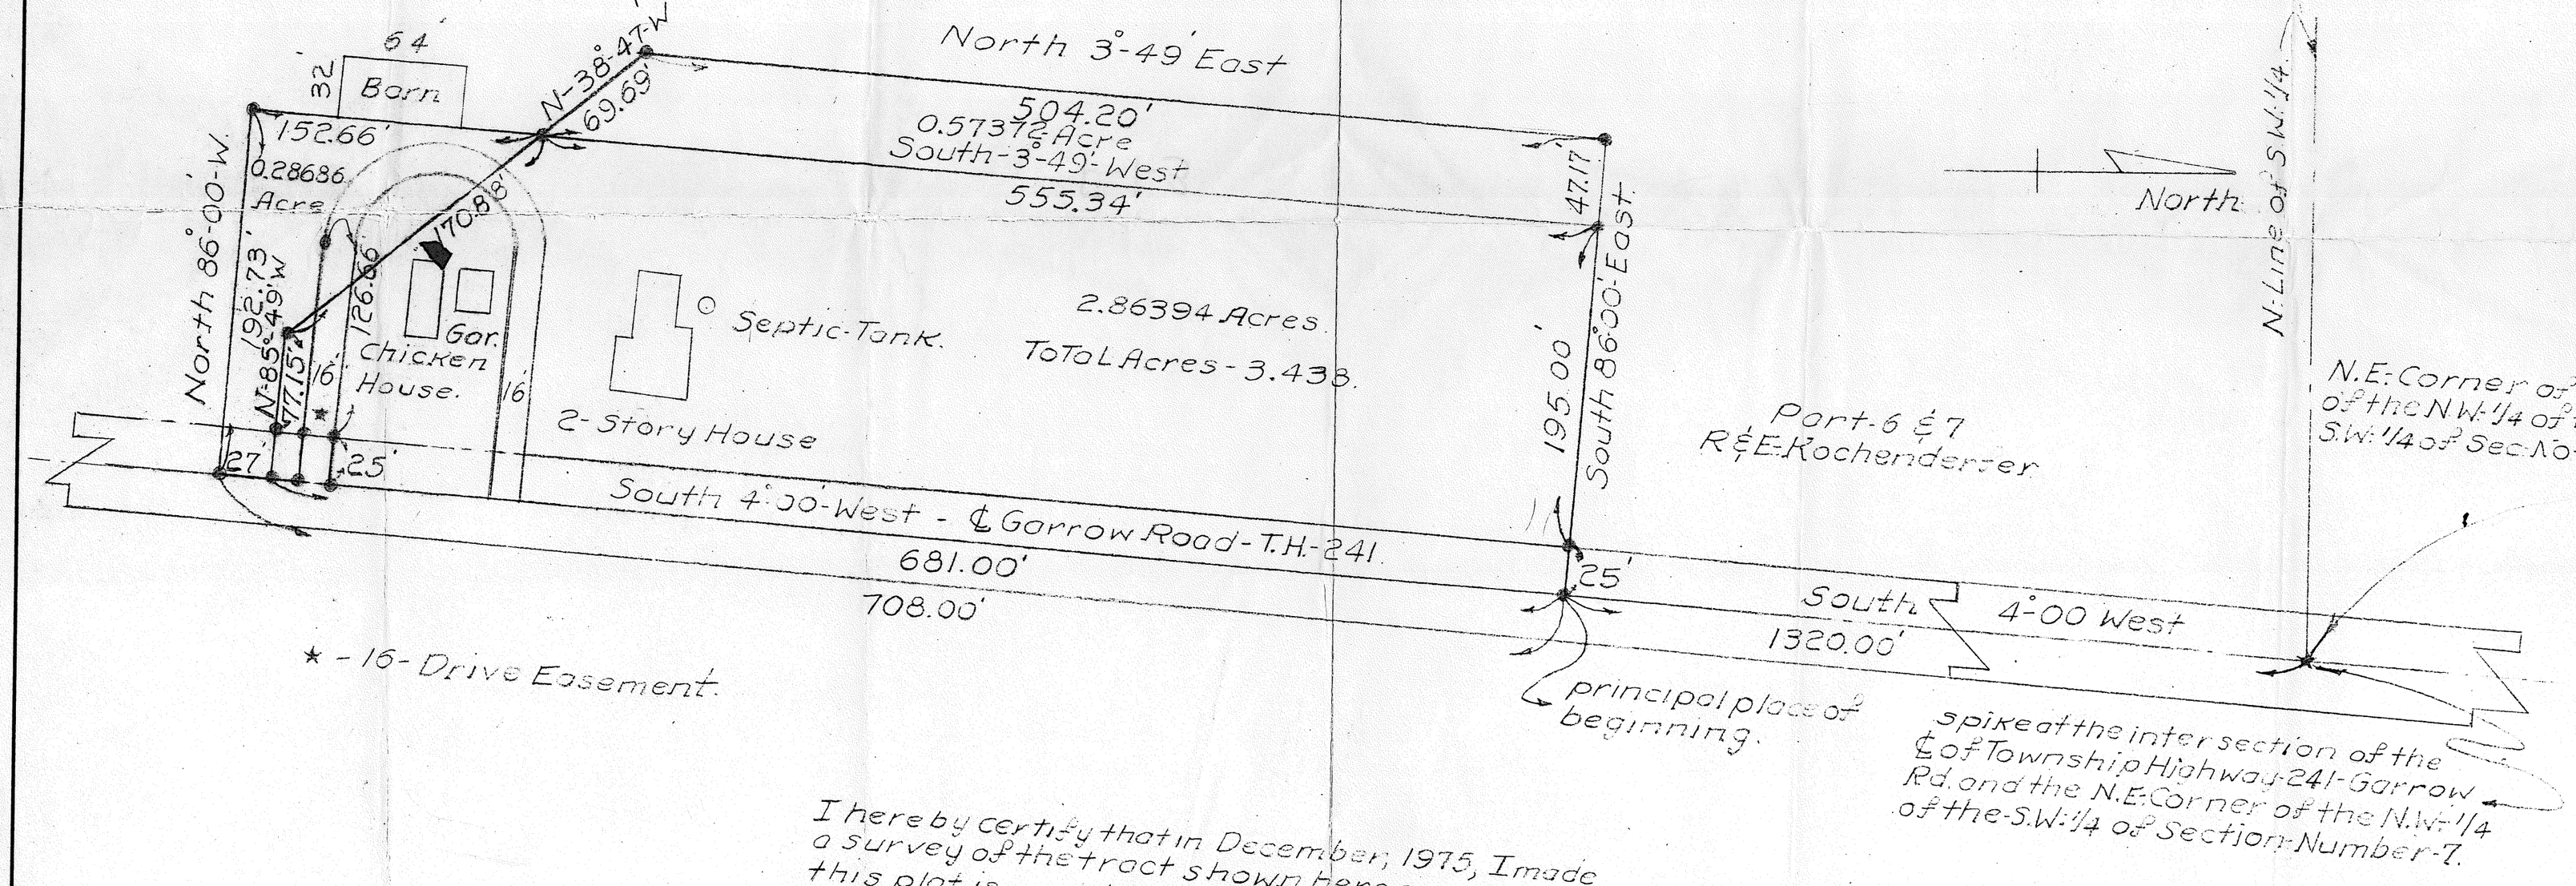

★ - 16- Drive Easement.

I here by certify that in December, 1975, I made a survey of the tract shown here on and that this plat is made in accordance with the field notes of said survey - David Davies P.S.#4621.

Davies & Davies-		
	SCALE 1"=60'	DRAWN BY D.J.D.
		REVISED
Surveyed for R.E Hendricks-H. Troth.		
DATE 1-2-76	APPROVED BY	DRAWING NUMBER 2

K&E ALBANENE ® 10 5455 ARCHITECTS' STANDARD FORM
MADE IN U.S.A.