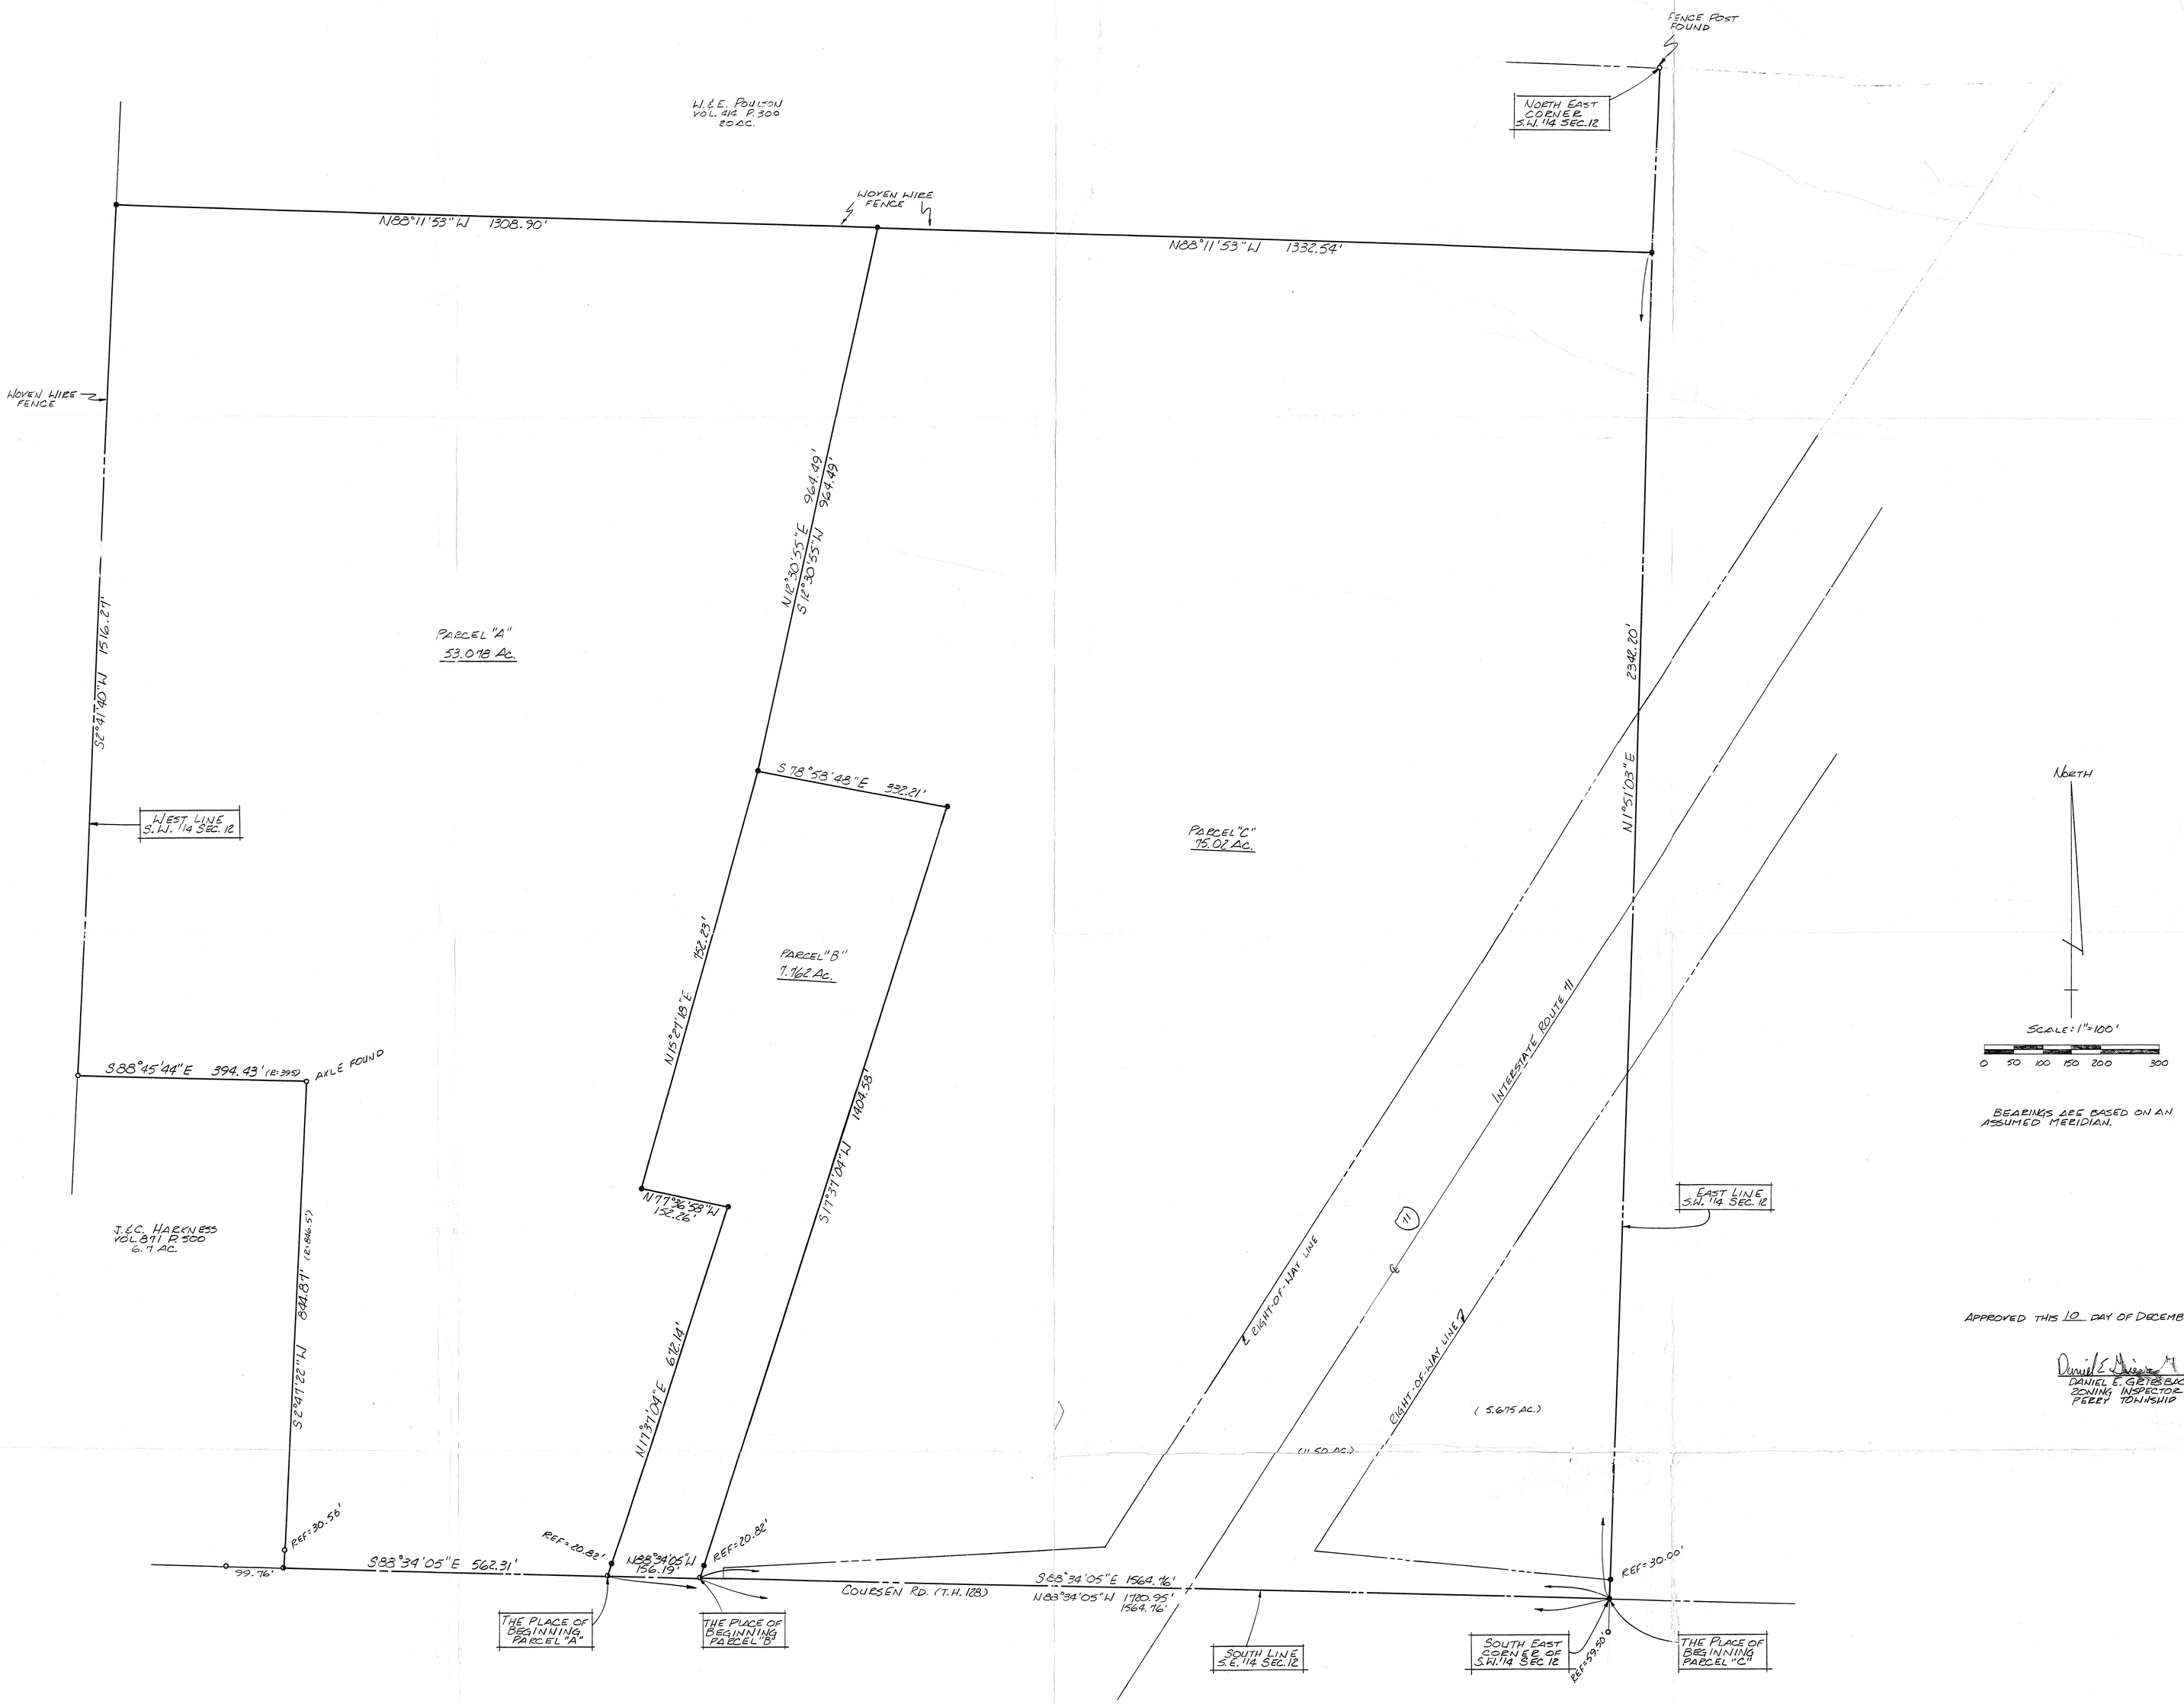

SURVEY BY: DOUGLAS P. SEILER
REG. SURVEYOR #6869
38 1/2 NORTH MAIN ST.
MANSFIELD, OHIO

- IRON PIN FOUND
- P.K. SPIKE SET
- 5/8" Ø REINFORCING RODS WITH I.D. CAPS "SEILER #6869" SET.

NEW SPLIT TAX MAP APPROVED		NEW SURVEY OF EXISTING PARCEL TAX MAP APPROVED	
EAN	12-11-92	EAN	12-11-92
INITIAL	DATE	INITIAL	DATE

SURVEYPLAT FOR
HARKNESS
PT. S.W. 1/4 SECTION 12, T-19, R-19
PERRY TOWNSHIP
RICHLAND COUNTY, OHIO