PLAT OF BOUNDARY SURVEY

DAN BARCROFT

PART OF THE SOUTHWEST QUARTER, SECTION THIRTY-TWO (32)
TOWNSHIP TWENTY-FOUR (24), RANGE SEVENTEEN (17), WELLER TOWNSHIP AND
PART OF THE NORTHWEST QUARTER, SECTION FIVE (5)
TOWNSHIP TWENTY-THREE (23), RANGE SEVENTEEN (17), MIFFLIN TOWNSHIP
RICHLAND COUNTY, OHIO

THE BEARING OF THE WEST QUARTER-SECTION LINE IS BASED ON A SURVEY BY F. E. KROCKA & ASSOC., DATED FEB. 26, 1966.

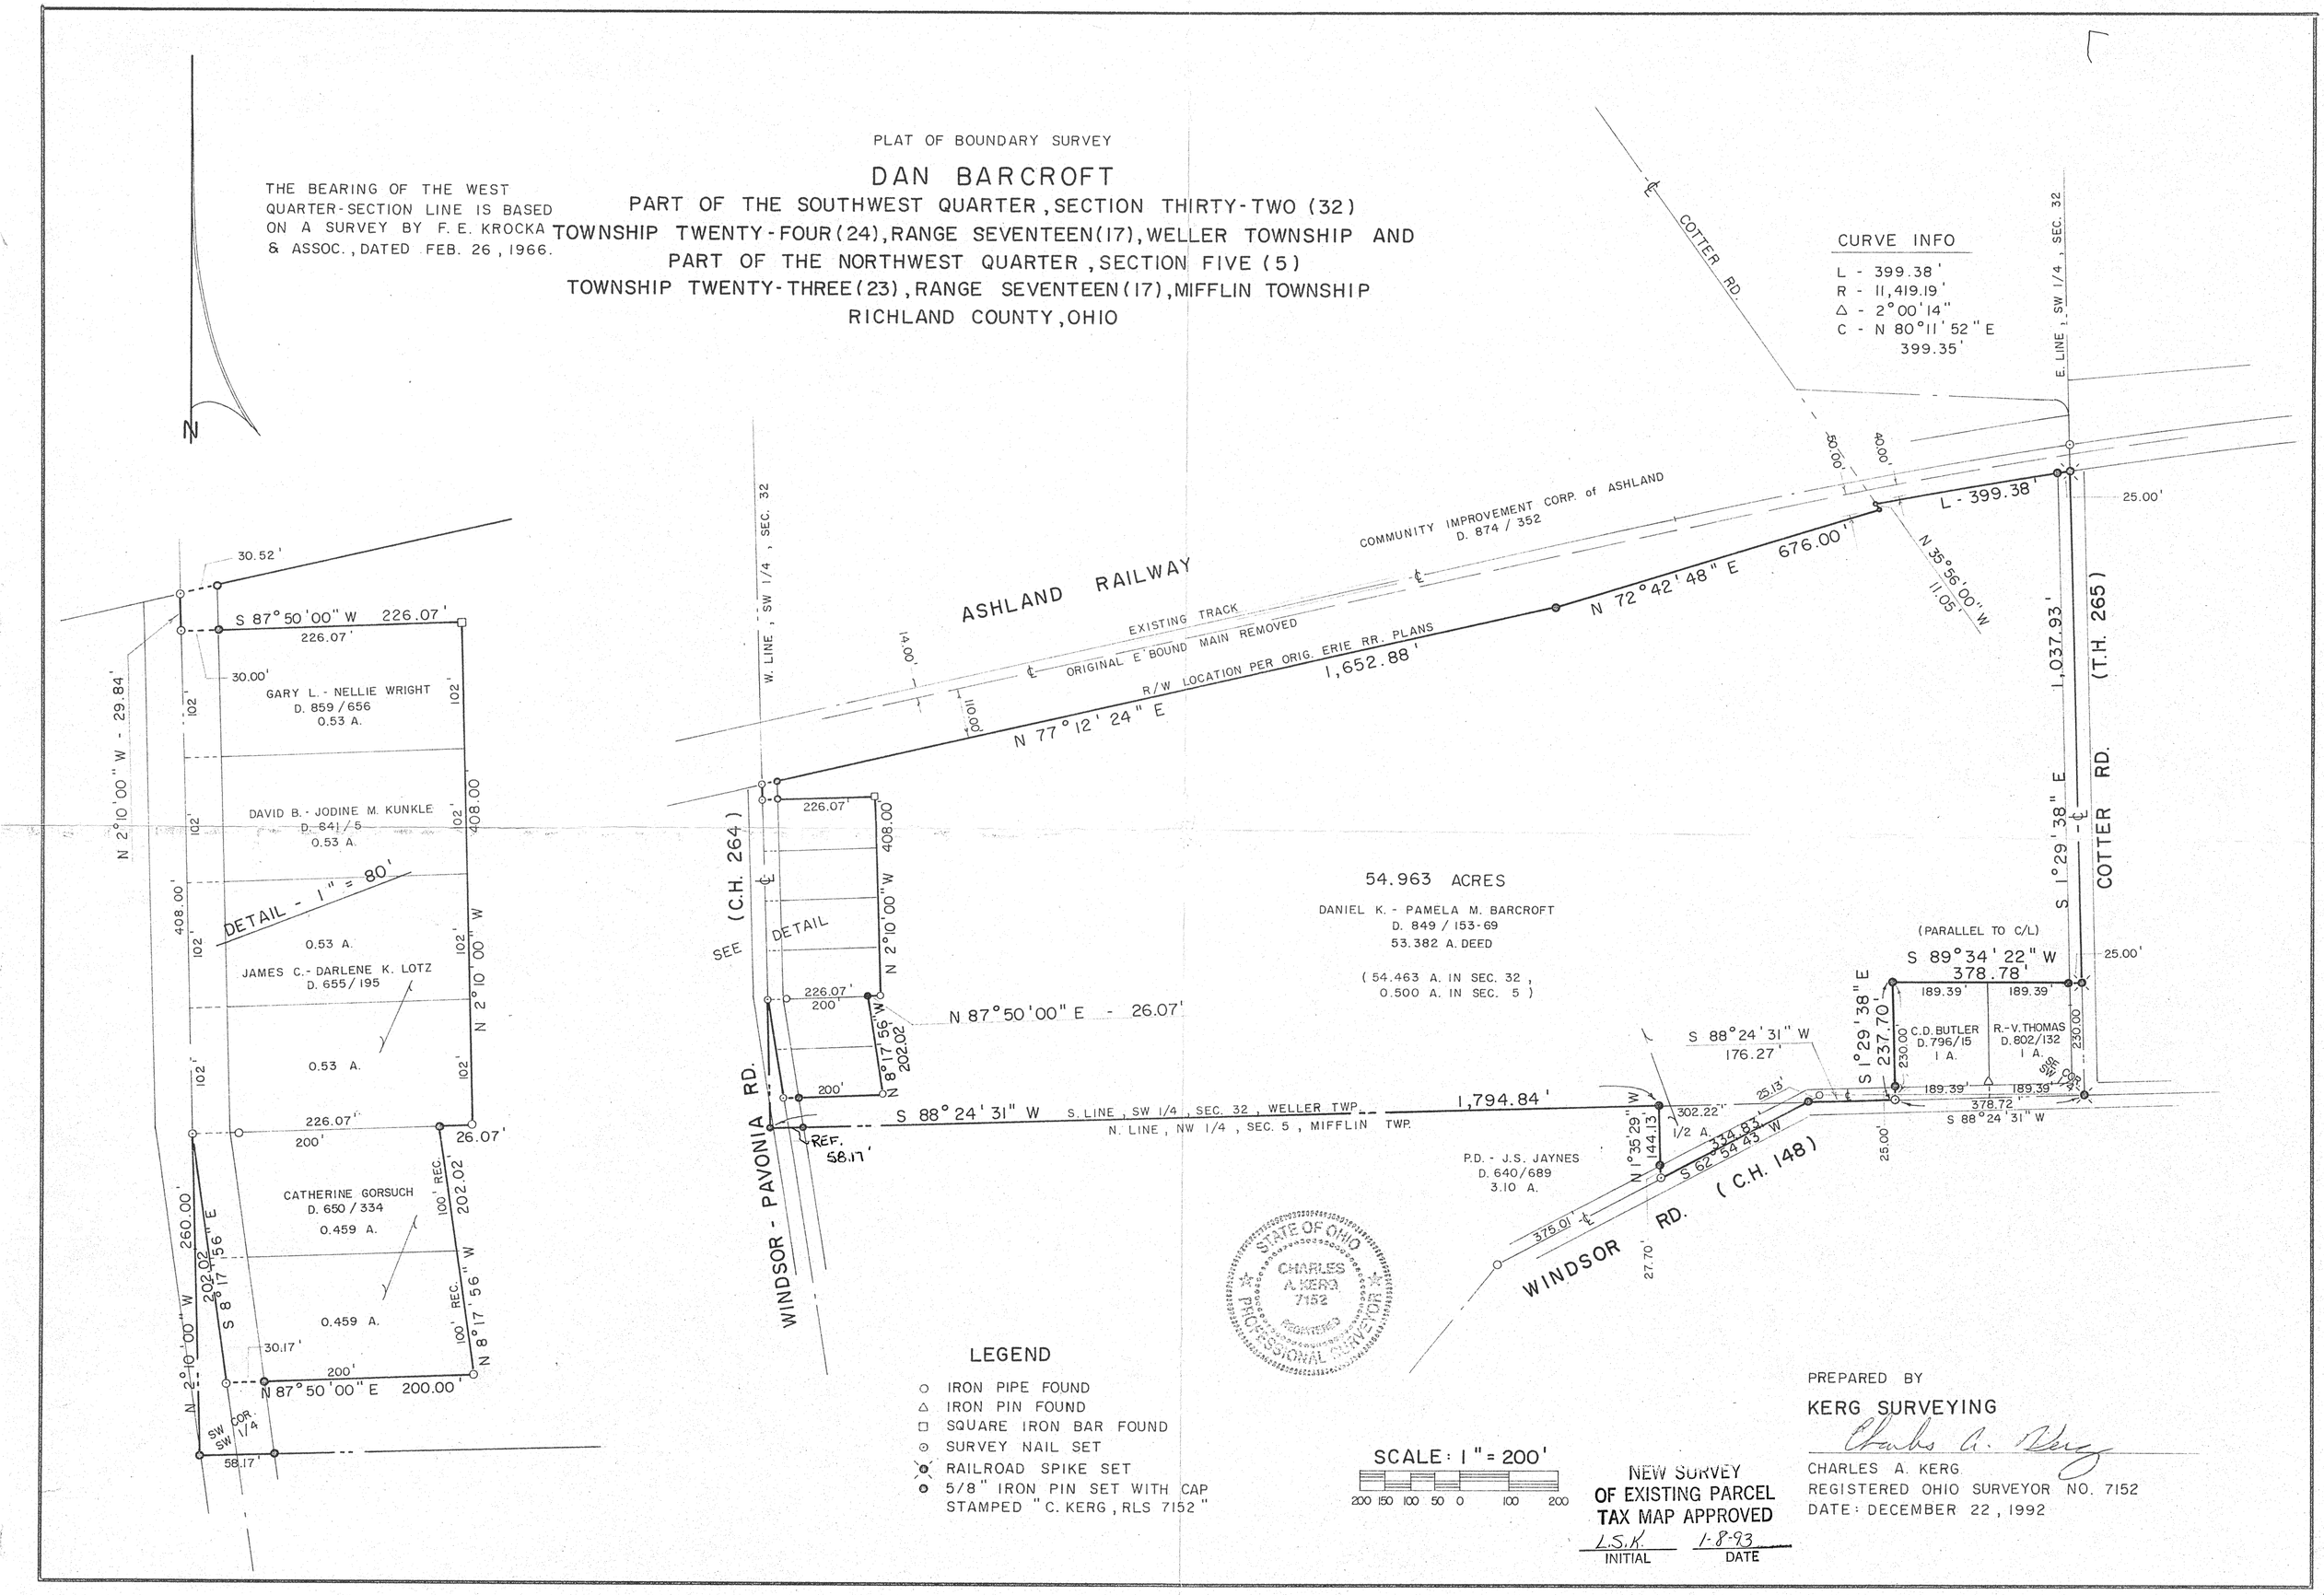

LEGEND

- ○ IRON PIPE FOUND
- △ IRON PIN FOUND
- □ SQUARE IRON BAR FOUND
- ⊙ SURVEY NAIL SET
- RAILROAD SPIKE SET
- 5/8" IRON PIN SET WITH CAP STAMPED "C. KERG, RLS 7152"

SCALE: 1" = 200'

200 150 100 50 0 100 200

NEW SURVEY OF EXISTING PARCEL TAX MAP APPROVED

L.S.K. INITIAL 1-8-93 DATE

PREPARED BY
KERG SURVEYING
Charles A. Kerg
CHARLES A. KERG
REGISTERED OHIO SURVEYOR NO. 7152
DATE: DECEMBER 22, 1992

STATE OF OHIO CHARLES A. KERG 7152 REGISTERED PROFESSIONAL SURVEYOR

TELEDYNE NATIONAL NO. 105BL-24X36