PLAT OF BOUNDARY SURVEY

ROGER KEEN - F. LOYAL BEMILLER

PARTS OF THE NORTHEAST QUARTER, SECTION FIFTEEN (15)
TOWNSHIP TWENTY (20), RANGE NINETEEN (19)
TROY TOWNSHIP, RICHLAND COUNTY, OHIO

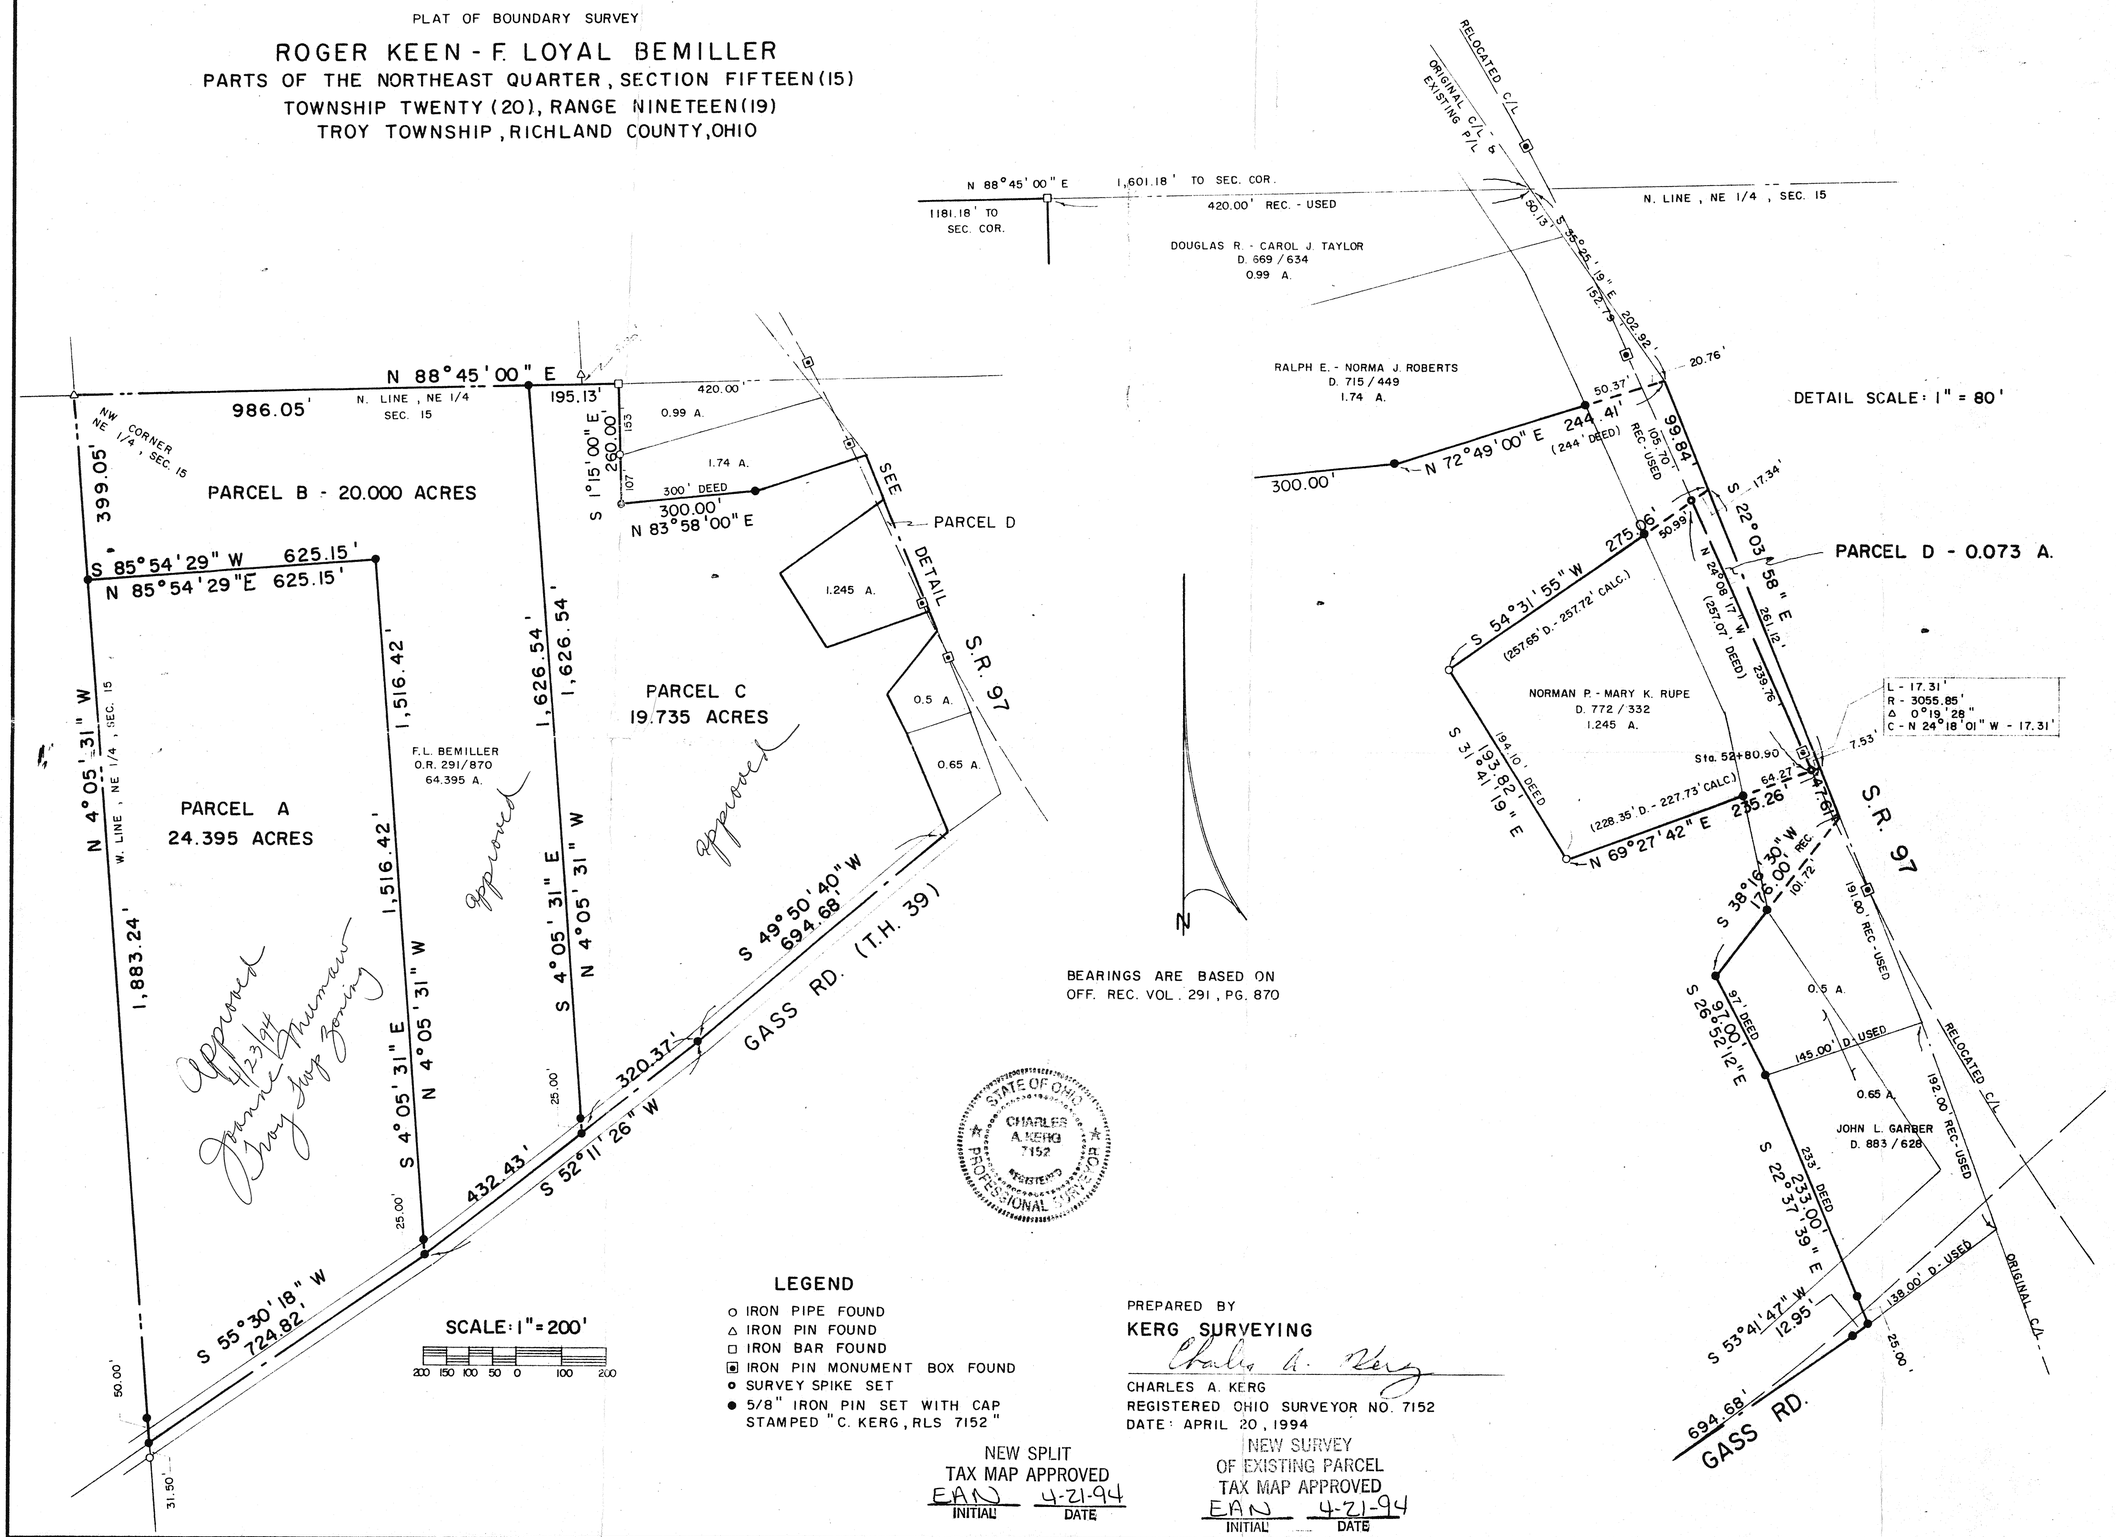

Approved 4/23/94 Jamie Brunner Troy Twp Zoning

Approved

Approved

STATE OF OHIO
CHARLES A. KERG
7152
REGISTERED
PROFESSIONAL SURVEYOR

LEGEND

- ○ IRON PIPE FOUND
- △ IRON PIN FOUND
- □ IRON BAR FOUND
- ▣ IRON PIN MONUMENT BOX FOUND
- ⊙ SURVEY SPIKE SET
- ● 5/8" IRON PIN SET WITH CAP STAMPED "C. KERG, RLS 7152"

PREPARED BY
KERG SURVEYING

Charles A. Kerg

CHARLES A. KERG
REGISTERED OHIO SURVEYOR NO. 7152
DATE: APRIL 20, 1994

NEW SPLIT
TAX MAP APPROVED
EAN — INITIAL
4-21-94 — DATE

NEW SURVEY
OF EXISTING PARCEL
TAX MAP APPROVED
EAN — INITIAL
4-21-94 — DATE