PLAT OF BOUNDARY SURVEY

DAVE TARVIN

PART OF THE SOUTHWEST QUARTER, SECTION TWENTY (20) AND
PARTS OF THE NORTHWEST QUARTER, SECTION TWENTY-NINE (29)
TOWNSHIP TWENTY-TWO (22), RANGE NINETEEN (19)
SHARON TOWNSHIP, RICHLAND COUNTY, OHIO

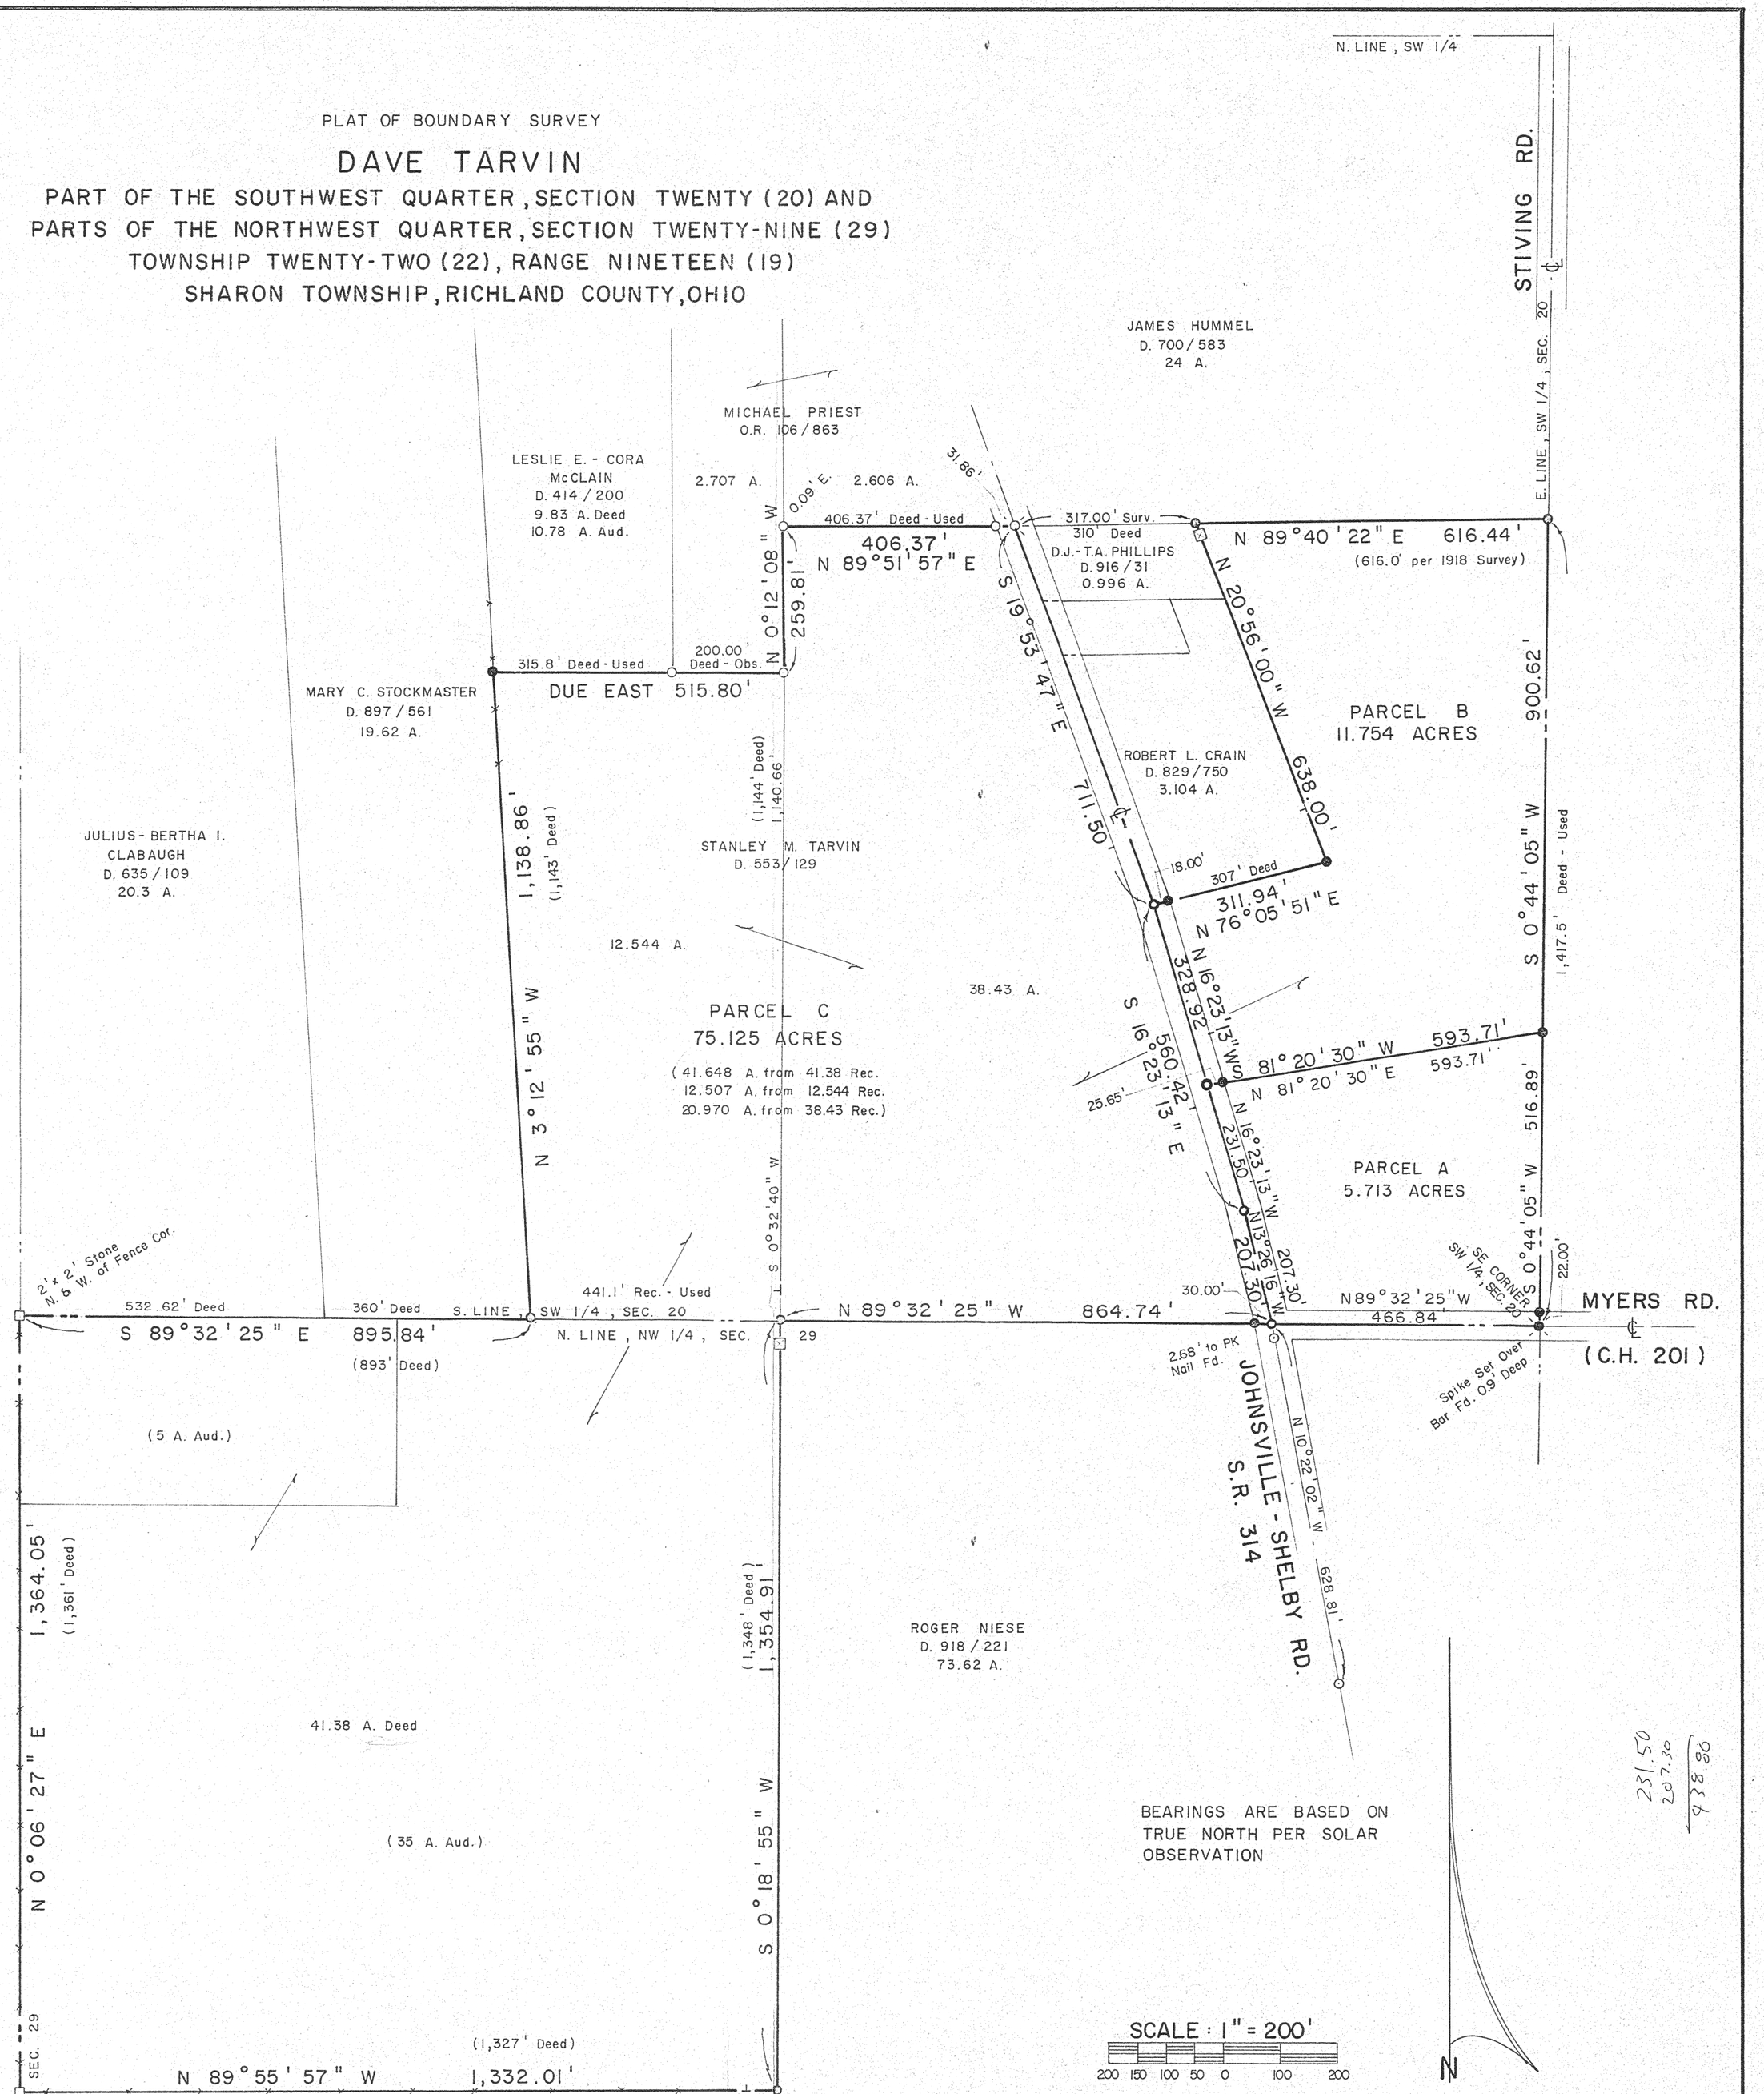

BEARINGS ARE BASED ON TRUE NORTH PER SOLAR OBSERVATION

SCALE: 1" = 200'

200 150 100 50 0 100 200

N

Lawrence Wagner
Sharon Township Zoning Inspector
8/9/94

LEGEND

- IRON PIPE FOUND
- RAILROAD SPIKE FOUND
- STONE FOUND
- WOOD FENCEPOST FOUND
- STEEL T-POST FOUND
- RAILROAD SPIKE SET
- SURVEY SPIKE SET
- 5/8" IRON PIN SET WITH CAP STAMPED "C. KERG, RLS 7152"

NO PLAT REQUIRED

BRUCE W. BERDANIER
SHELBY CITY ENGINEER
DATE: 7/28/94

NEW SURVEY OF EXISTING PARCEL TAX MAP APPROVED
BKM 8-11-94
INITIAL DATE

PREPARED BY
KERG SURVEYING
Charles A. Kerg
CHARLES A. KERG
REGISTERED OHIO SURVEYOR NO. 7152
DATE: JULY 28, 1994

STATE OF OHIO CHARLES A. KERG 7152 REGISTERED PROFESSIONAL SURVEYOR

NEW SPLIT TAX MAP APPROVED
BKM 8-11-94
INITIAL DATE

TELEDYNE NATIONAL NO. 185BL-24X36