PLAT OF BOUNDARY SURVEY

589-2935

TIM WIGTON

PART OF THE SOUTHEAST QUARTER, SECTION SEVENTEEN (17)
TOWNSHIP TWENTY-THREE (23), RANGE SEVENTEEN (17)
MIFFLIN TOWNSHIP, RICHLAND COUNTY, OHIO

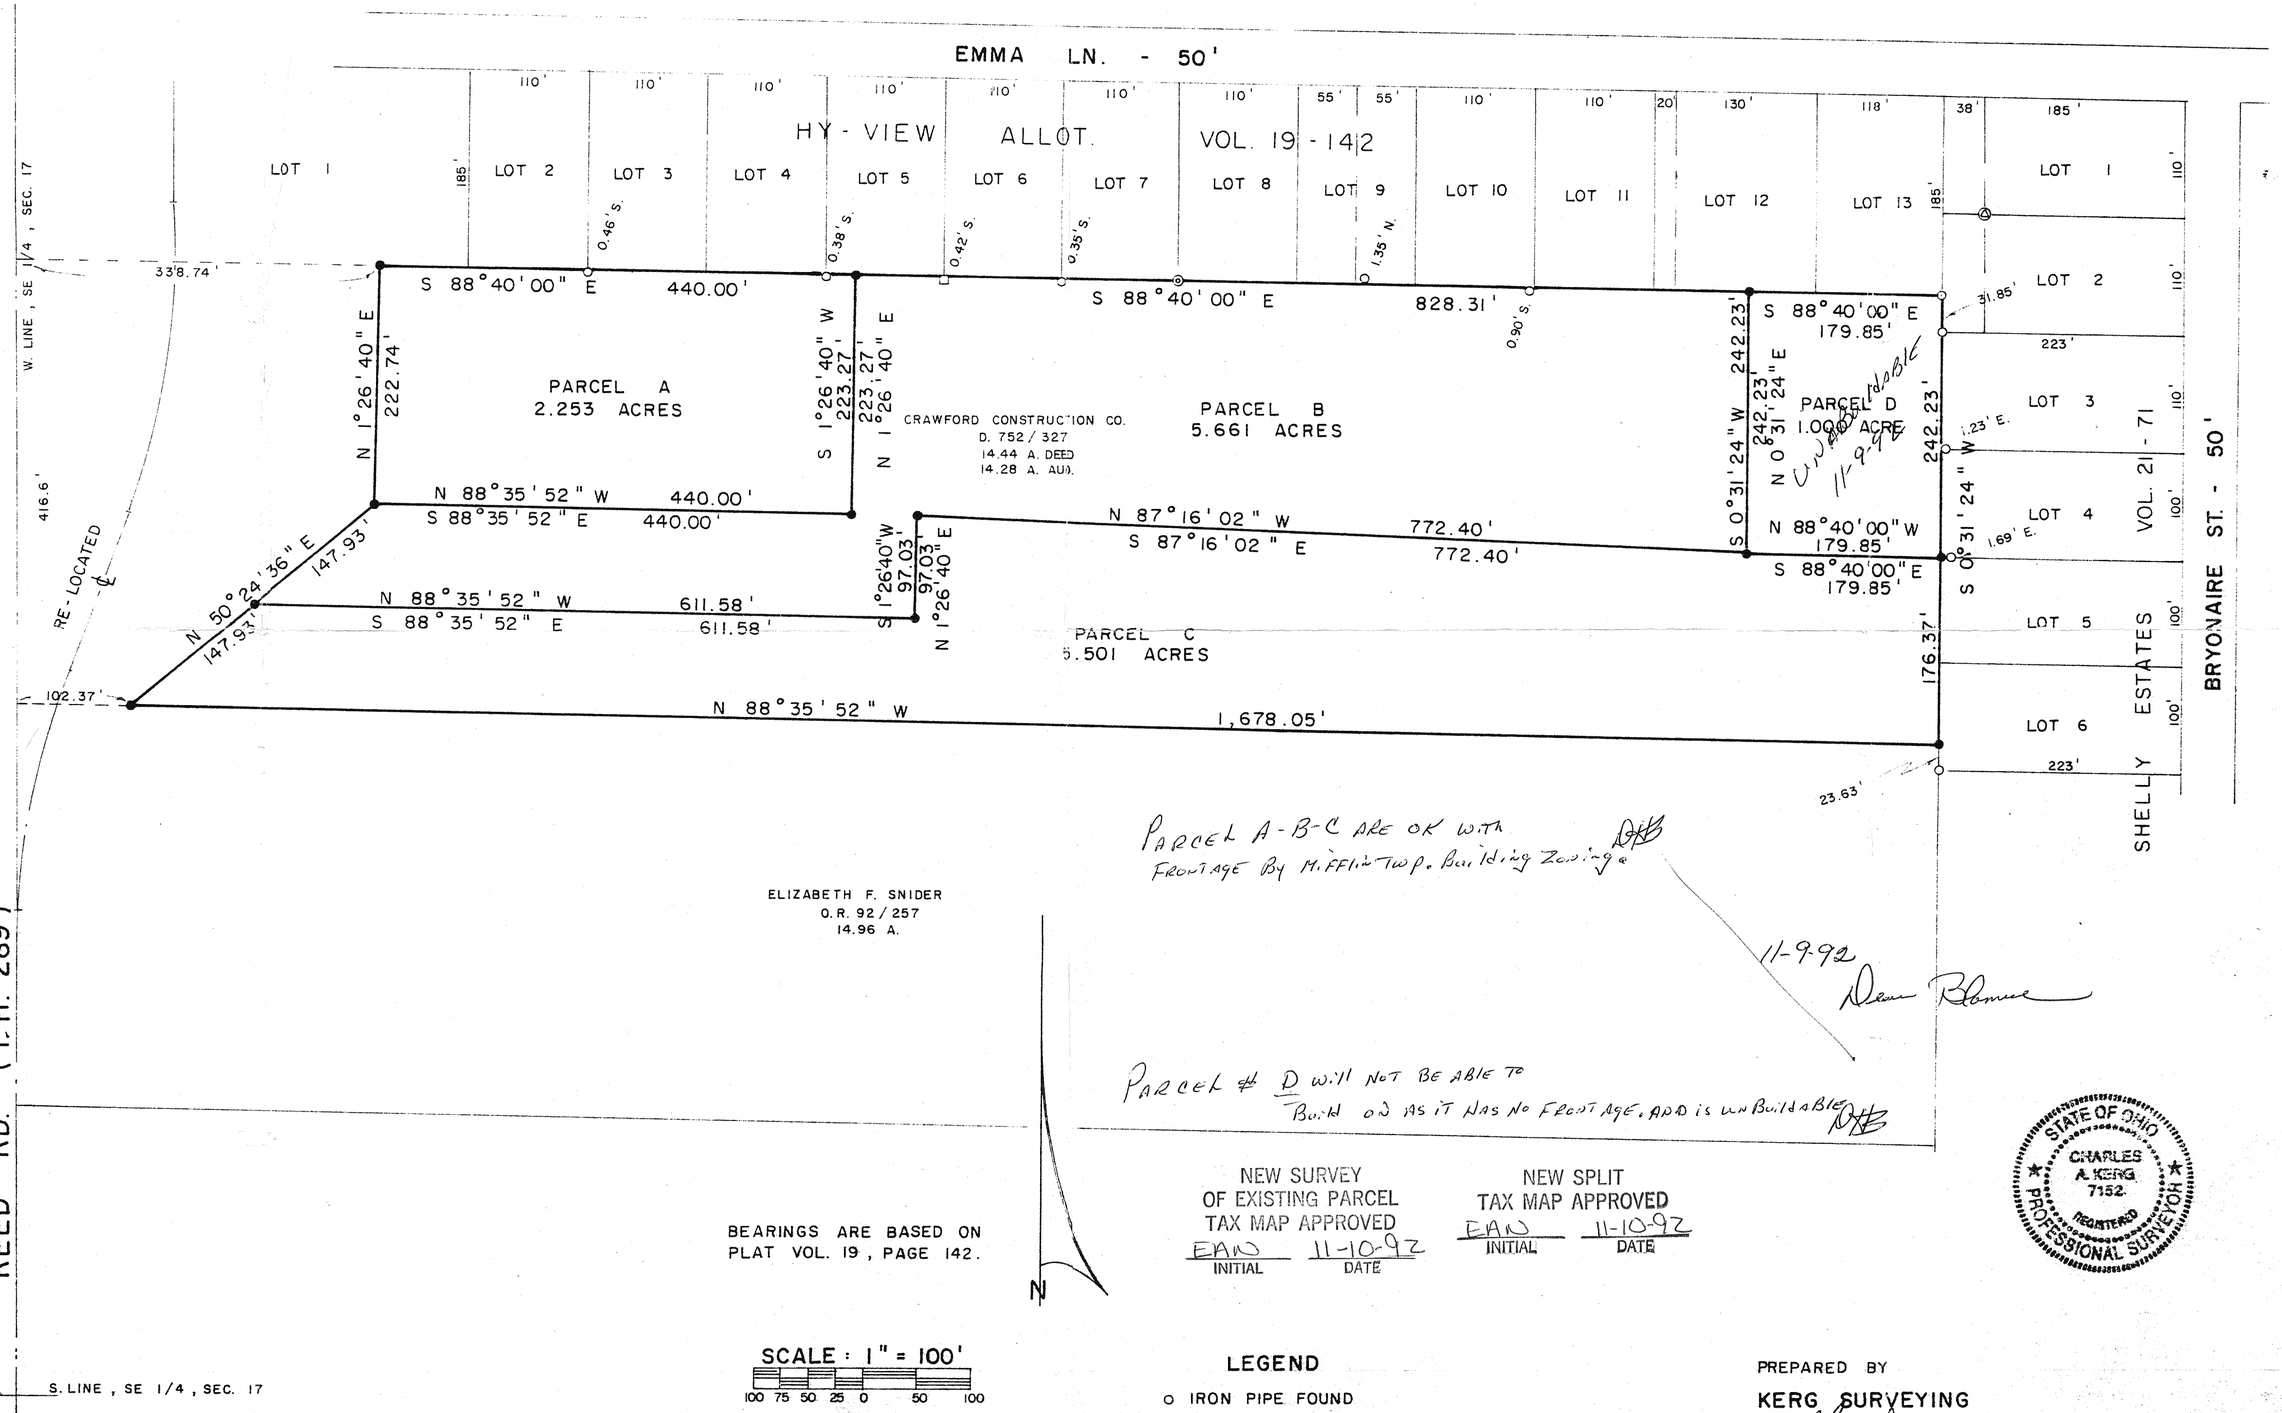

PARCEL A-B-C ARE OK WITH FRONTAGE BY MIFFLIN TWP. BUILDING ZONING. DHB

11-9-92 Dean Blouse

PARCEL # D WILL NOT BE ABLE TO BUILD ON AS IT HAS NO FRONTAGE, ADD IS UNBUILDABLE DHB

BEARINGS ARE BASED ON PLAT VOL. 19, PAGE 142.

SCALE: 1" = 100'

100 75 50 25 0 50 100

NEW SURVEY OF EXISTING PARCEL TAX MAP APPROVED		NEW SPLIT TAX MAP APPROVED	
EAN	11-10-92	EAN	11-10-92
INITIAL	DATE	INITIAL	DATE

STATE OF OHIO
CHARLES A. KERG
7152
REGISTERED
PROFESSIONAL SURVEYOR

LEGEND

- ○ IRON PIPE FOUND
- □ IRON BOLT FOUND
- ◎ CAN FILLED WITH CONCRETE FOUND
- ⊙ IRON PIN IN CONCRETE FOUND
- ● 5/8" IRON PIN SET WITH CAP STAMPED "C. KERG, RLS 7152"

PREPARED BY

KERG SURVEYING

Charles A. Kerg

CHARLES A. KERG
REGISTERED OHIO SURVEYOR NO. 7152
DATE: OCTOBER 23, 1992