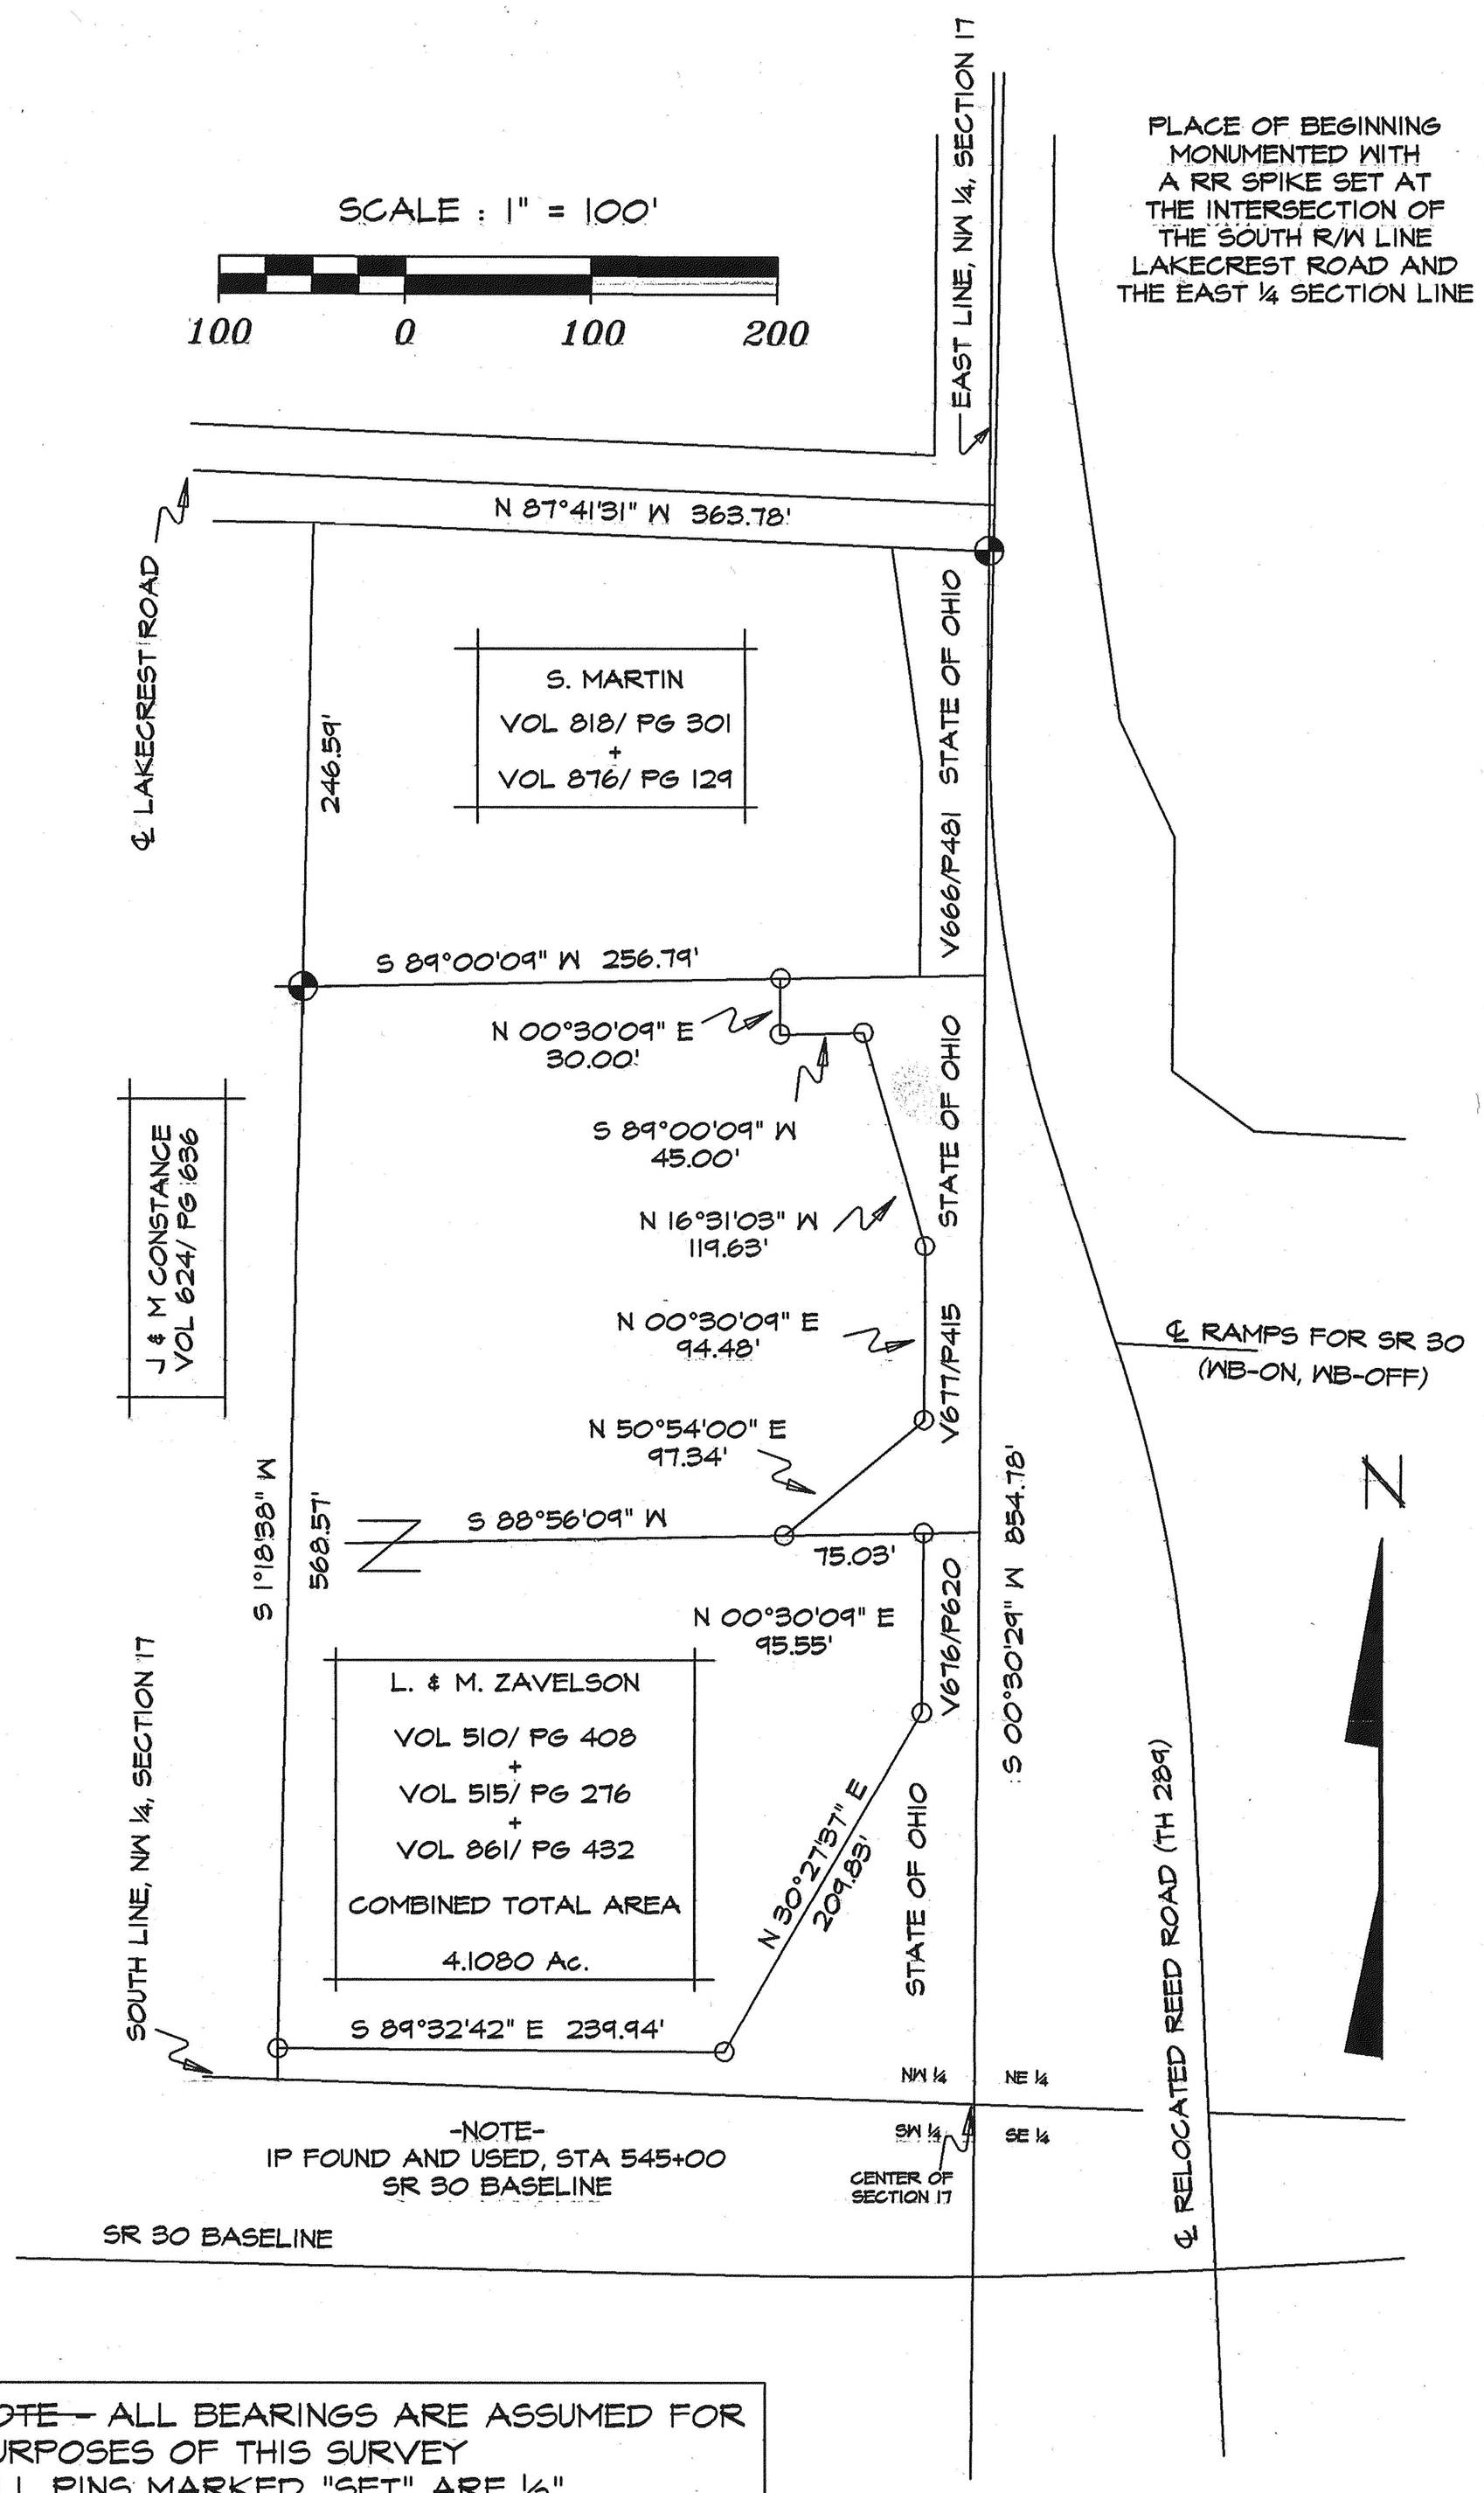


# ℄ CONGRESS LANDS Consulting

Mansfield, Oh.
(419) 529-9747

- POINT OF BEGINNING
- TRUE PLACE OF BEGINNING
- RAILROAD SPIKE FOUND
- RAILROAD SPIKE SET
- IRON PIN FOUND
- IRON PIN SET

STATE OF OHIO
JAMES K. CROWL
6496
REGISTERED
SURVEYOR

NEW SURVEY
OF EXISTING PARCEL
TAX MAP APPROVED
EAN 8-24-95
INITIAL DATE

JAMES K. CROWL
REGISTERED
PROFESSIONAL
SURVEYOR # 6496

REVISED 12/28/92

## SURVEY FOR L & M ZAVELSON

PART OF THE NW ¼, SECTION 17, TWP 23, RNG 17, MIFFLIN TWP, RICHLAND COUNTY, OHIO

SHEET 1/1 NOVEMBER 23, 1992

NOTE – ALL BEARINGS ARE ASSUMED FOR PURPOSES OF THIS SURVEY
ALL PINS MARKED "SET" ARE ½" IRON PINS WITH PLASTIC CAP MARKED "J CROWL #6496".