SURVEY FOR
CASPER MERGEL

RANGE 20, TOWNSHIP 20, N.W. QUARTER OF SECTION 1, N.E. & S.E. QUARTERS OF SECTION 35 AND N.W. & S.W. QUARTERS OF SECTION 36, SANDUSKY TOWNSHIP, RICHLAND COUNTY, STATE OF OHIO.

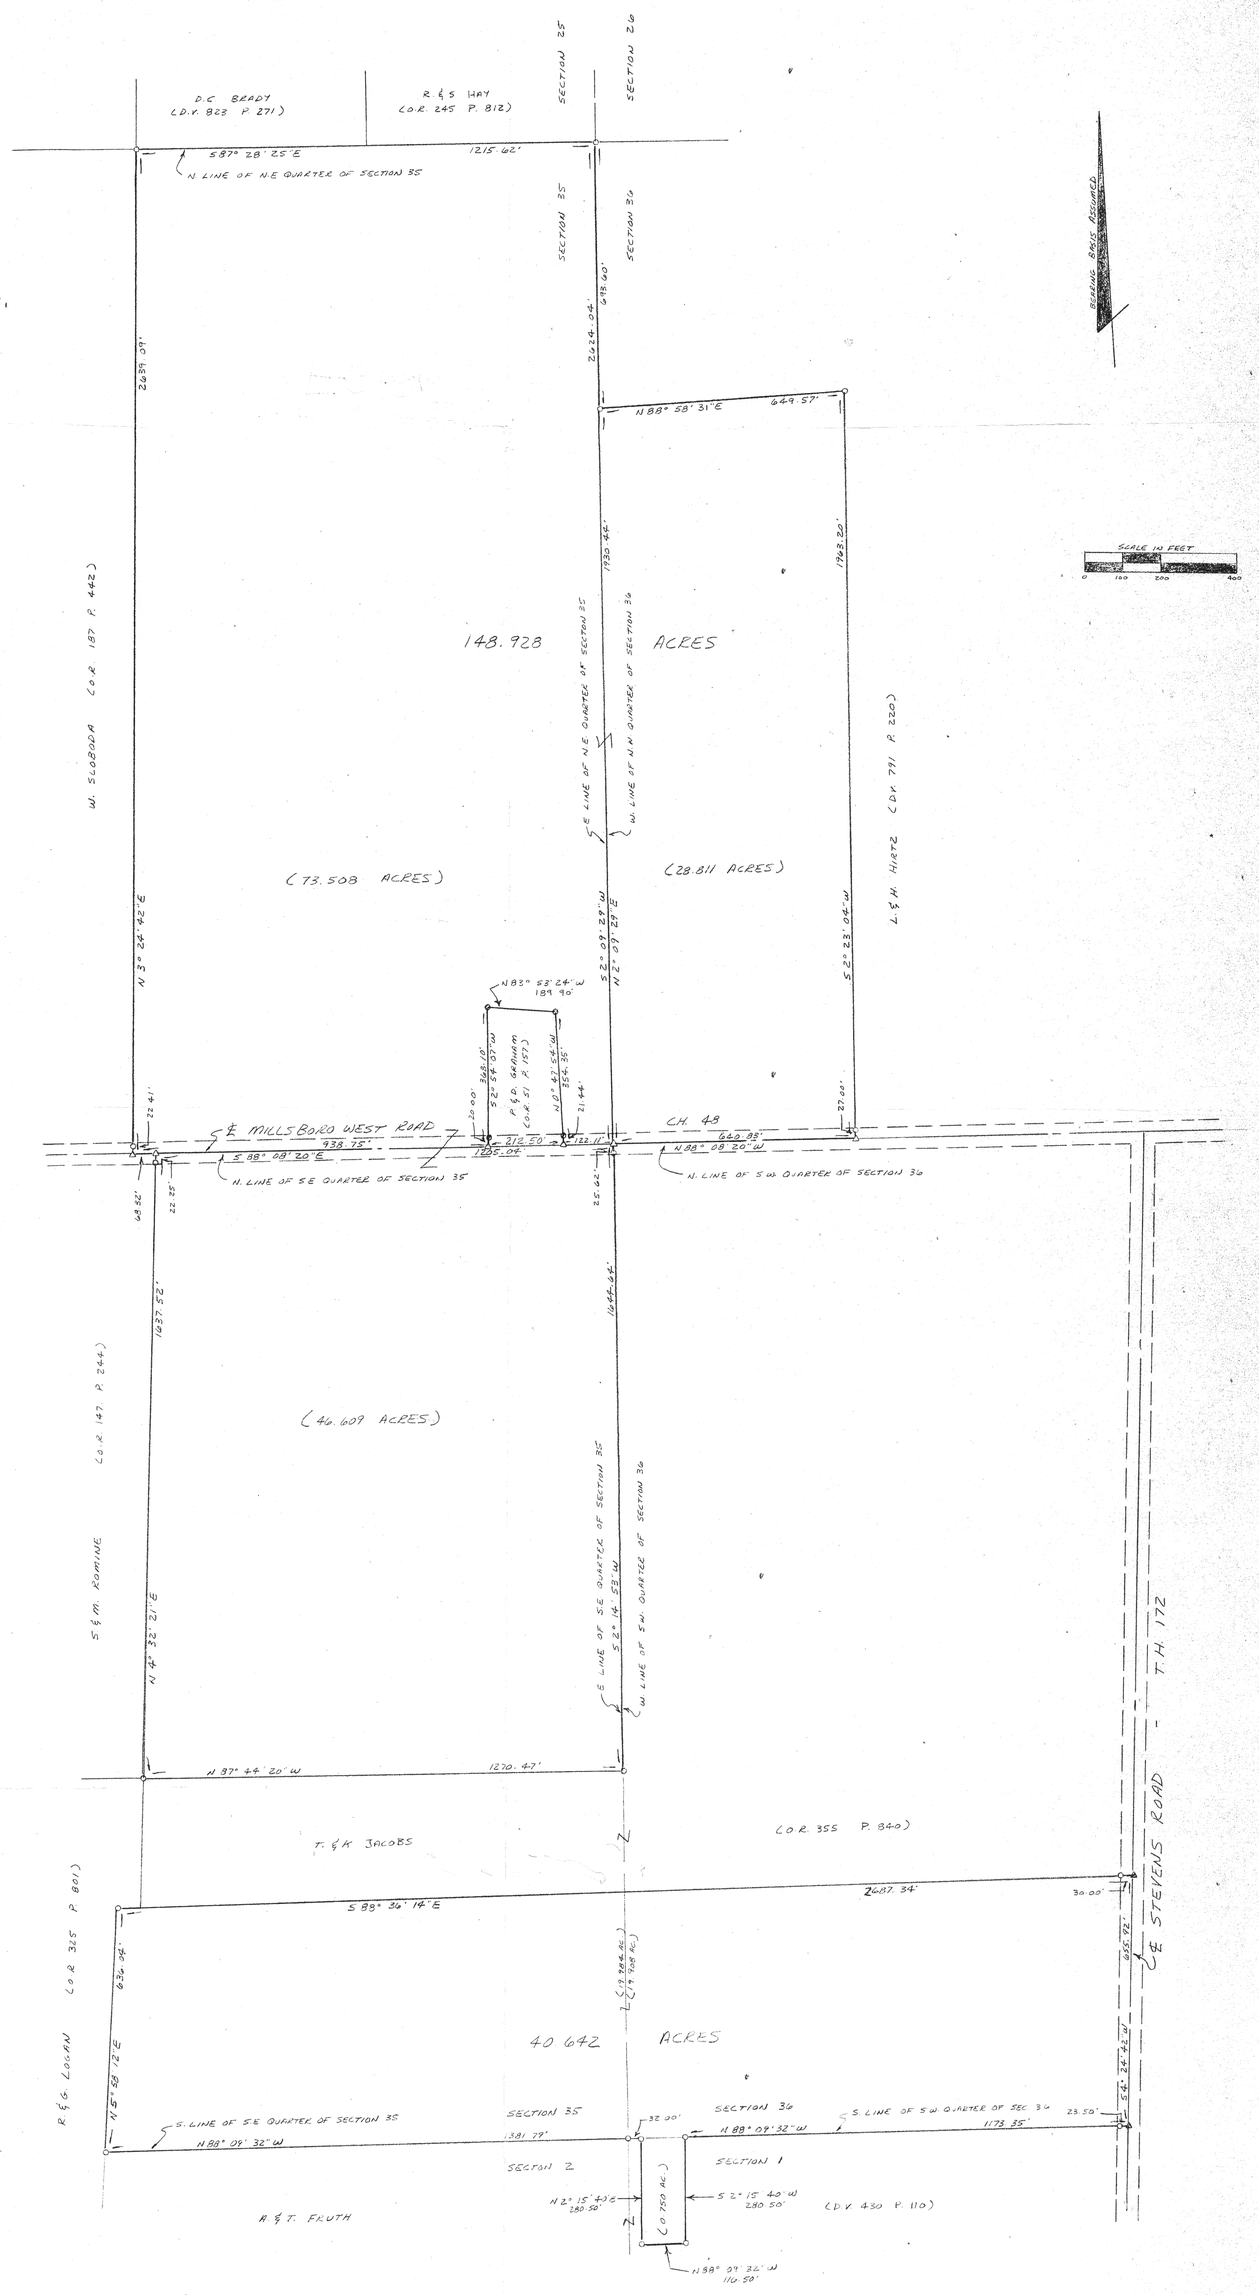

SCALE: 1" = 200'

DATE: JULY 9, 1997

LEGEND
- ● IRON PIN OR PIPE FOUND
- ▲ RR SPIKE FOUND
- △ PK NAIL SET
- ○ 1/2" x 30" IRON PIN SET W/ PLASTIC CAP STAMPED "VANCE 6553"

NEW SURVEY OF EXISTING PARCEL
TAX MAP APPROVED
INITIAL DATE 7-17-97

STATE OF OHIO
SAMUEL W. VANCE
6553
REGISTERED SURVEYOR

PREPARED BY
VANCE SURVEYING
28 CLINTON ROAD
MT. VERNON, OHIO 43050
(614)-397-6296

I HEREBY CERTIFY THAT THE FOREGOING DRAWING WAS PREPARED FROM AN ACTUAL SURVEY OF THE PREMISES.

Samuel W. Vance

SAMUEL W. VANCE REGISTERED SURVEYOR NO. 6553