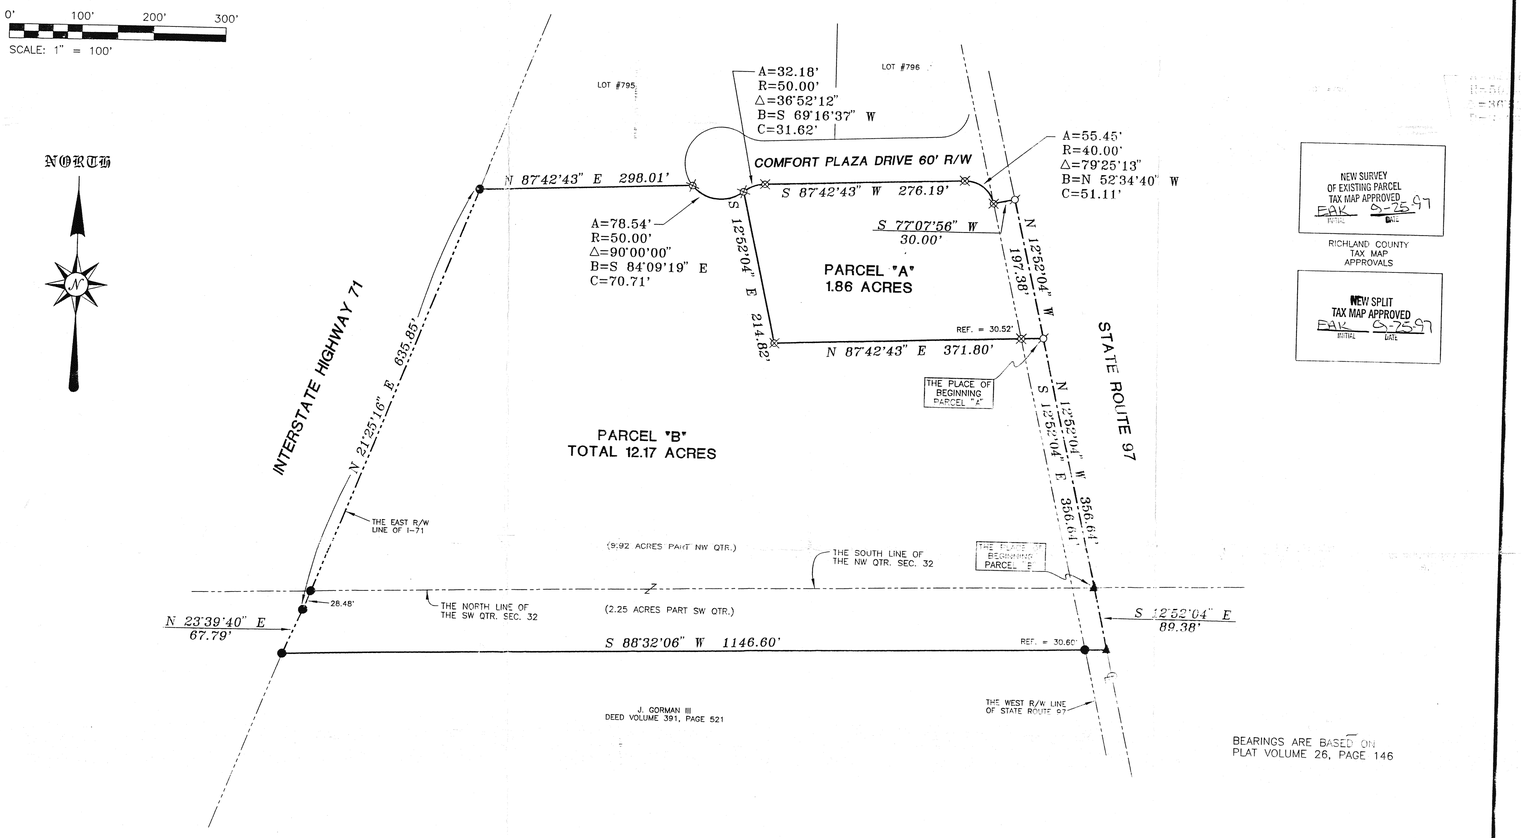

NEW SURVEY OF EXISTING PARCEL
TAX MAP APPROVED
EAK 9-25-97
INITIAL DATE

RICHLAND COUNTY
TAX MAP
APPROVALS

NEW SPLIT
TAX MAP APPROVED
EAK 9-25-97
INITIAL DATE

SURVEYED BY: DOUGLAS C. SEILER
PROFESSIONAL SURVEYOR #6869
52-1/2 NORTH MAIN STREET
MANSFIELD, OHIO 44902
(419) 525-3644

APPROVED THIS 22 DAY OF September, 1997
William E. Smith, Chairman, Richland County Commissioner
HARRY WINFREY
VILLAGE OF BELLVILLE ENGINEER

SURVEY PLAT FOR
HARING
PART NW & SW QUARTER SECTION 32
T-20, R-18, VILLAGE OF BELLVILLE
RICHLAND COUNTY, OHIO
DATE: JULY 24, 1997 SCALE: 1"=100'
C:\SC12\WORK\HARING\97258B.DEB