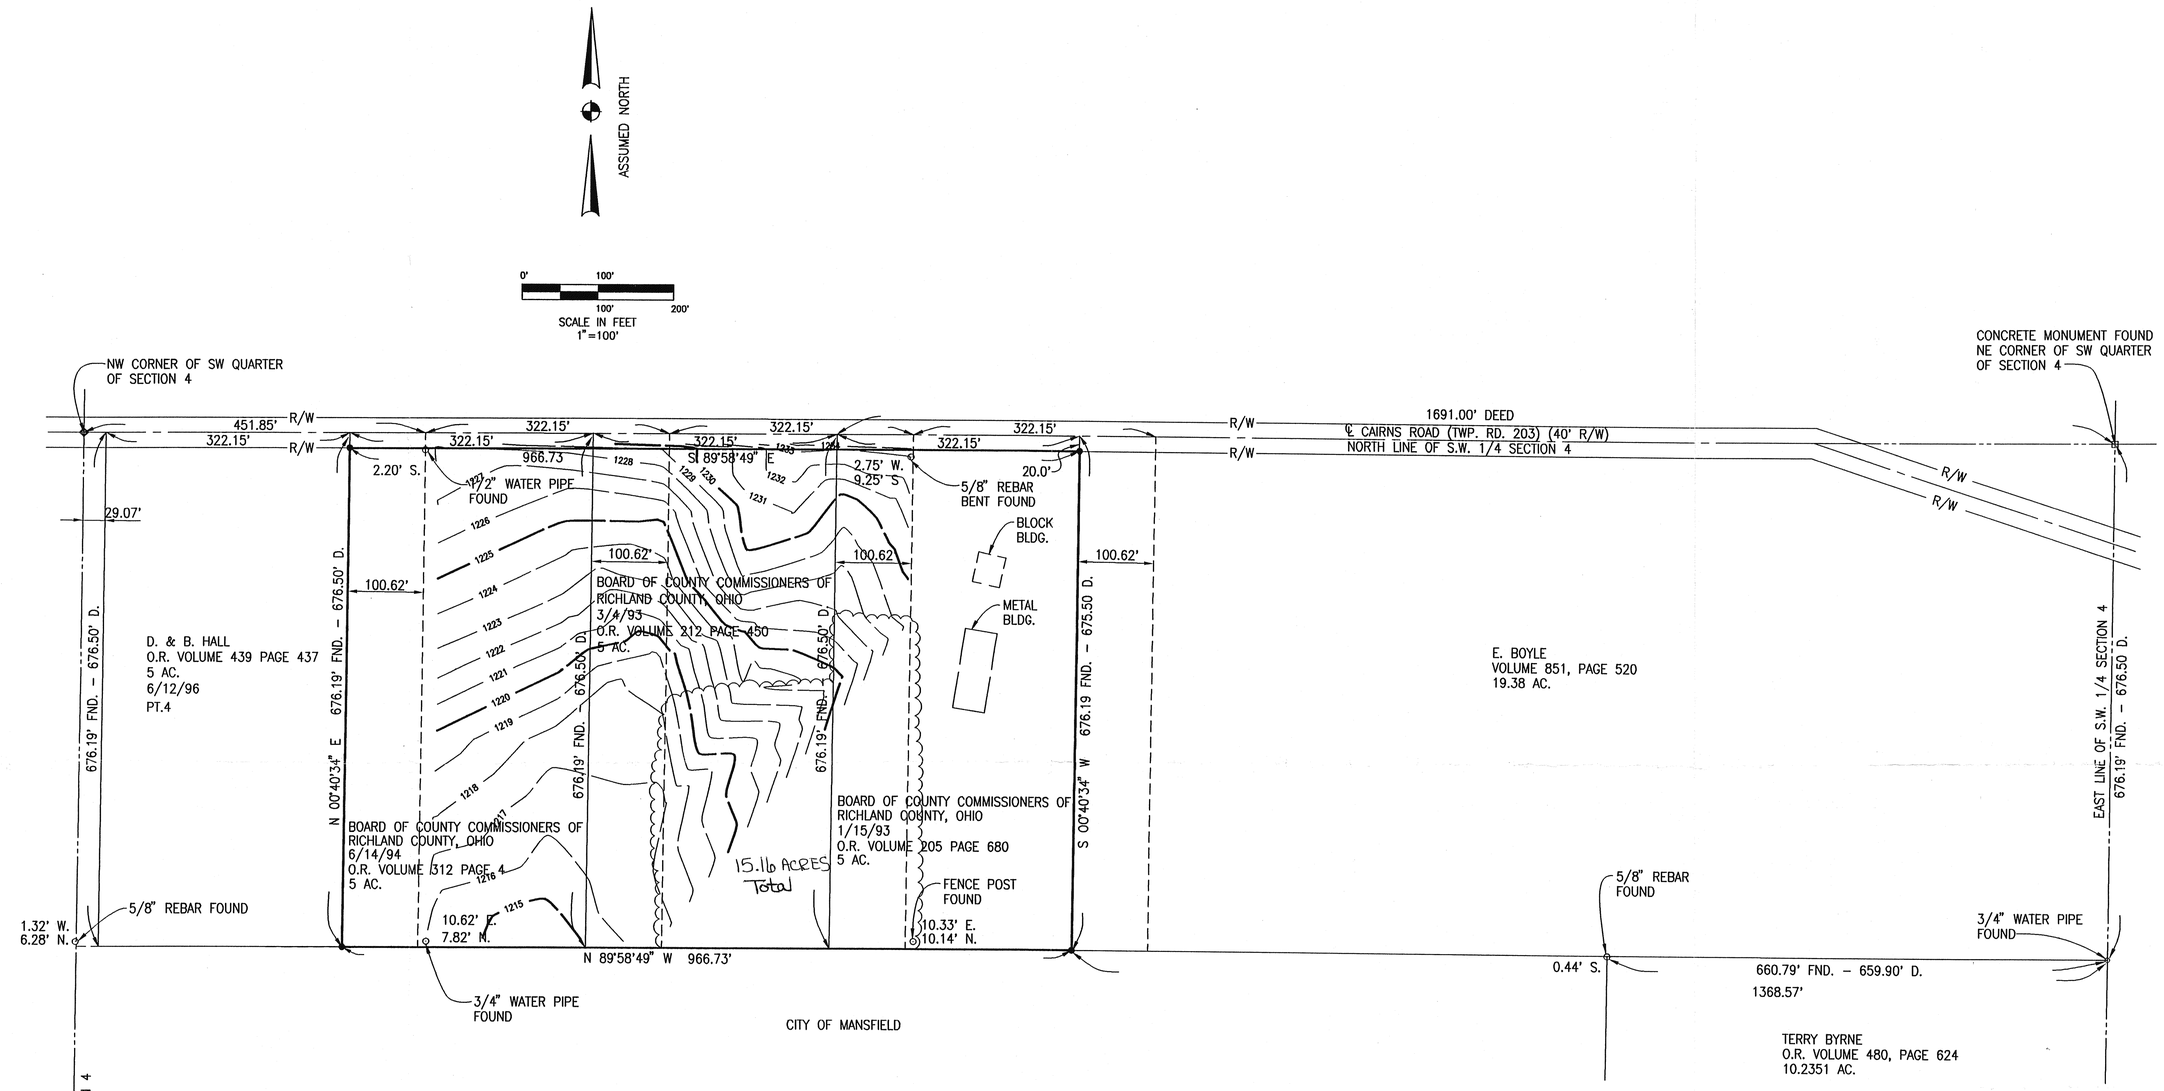

Job No. 97049 Date 6/2/97 Drawn By BB/KP/JLS

Robert J. McAuley

ROBERT J. McAULEY
REG. SURVEYOR NO. 7209

DATE 8 December 1997

STATE OF OHIO
ROBERT J. McAULEY
7209
REGISTERED
PROFESSIONAL SURVEYOR

NEW SURVEY
OF EXISTING PARCEL
TAX MAP APPROVED
EAN 1-1398
ENTER BY LEGAL

LEGEND

- ○ – IRON PIN FOUND
- ◇ – RAILROAD SPIKE FOUND
- ● – 5/8" X 30" LG. REBAR SET WITH CAP STAMPED "RICHLAND ENG. LTD. RLS 7209"
- □ – CONCRETE MONUMENT FOUND
- – – – – LINE OF OCCUPATION
- ——— DEED LINE

RICHLAND ENGINEERING LIMITED
MANSFIELD, OHIO

PROPERTY SURVEY FOR
BOARD OF COUNTY COMMISSIONERS OF RICHLAND COUNTY, OHIO

SITUATED IN THE TOWNSHIP OF MADISON, COUNTY OF RICHLAND, STATE OF OHIO AND BEING A PART OF THE SOUTHWEST QUARTER OF SECTION 4, TOWNSHIP 21, RANGE 18.