SURVEY FOR
DALE SMITHHISLER

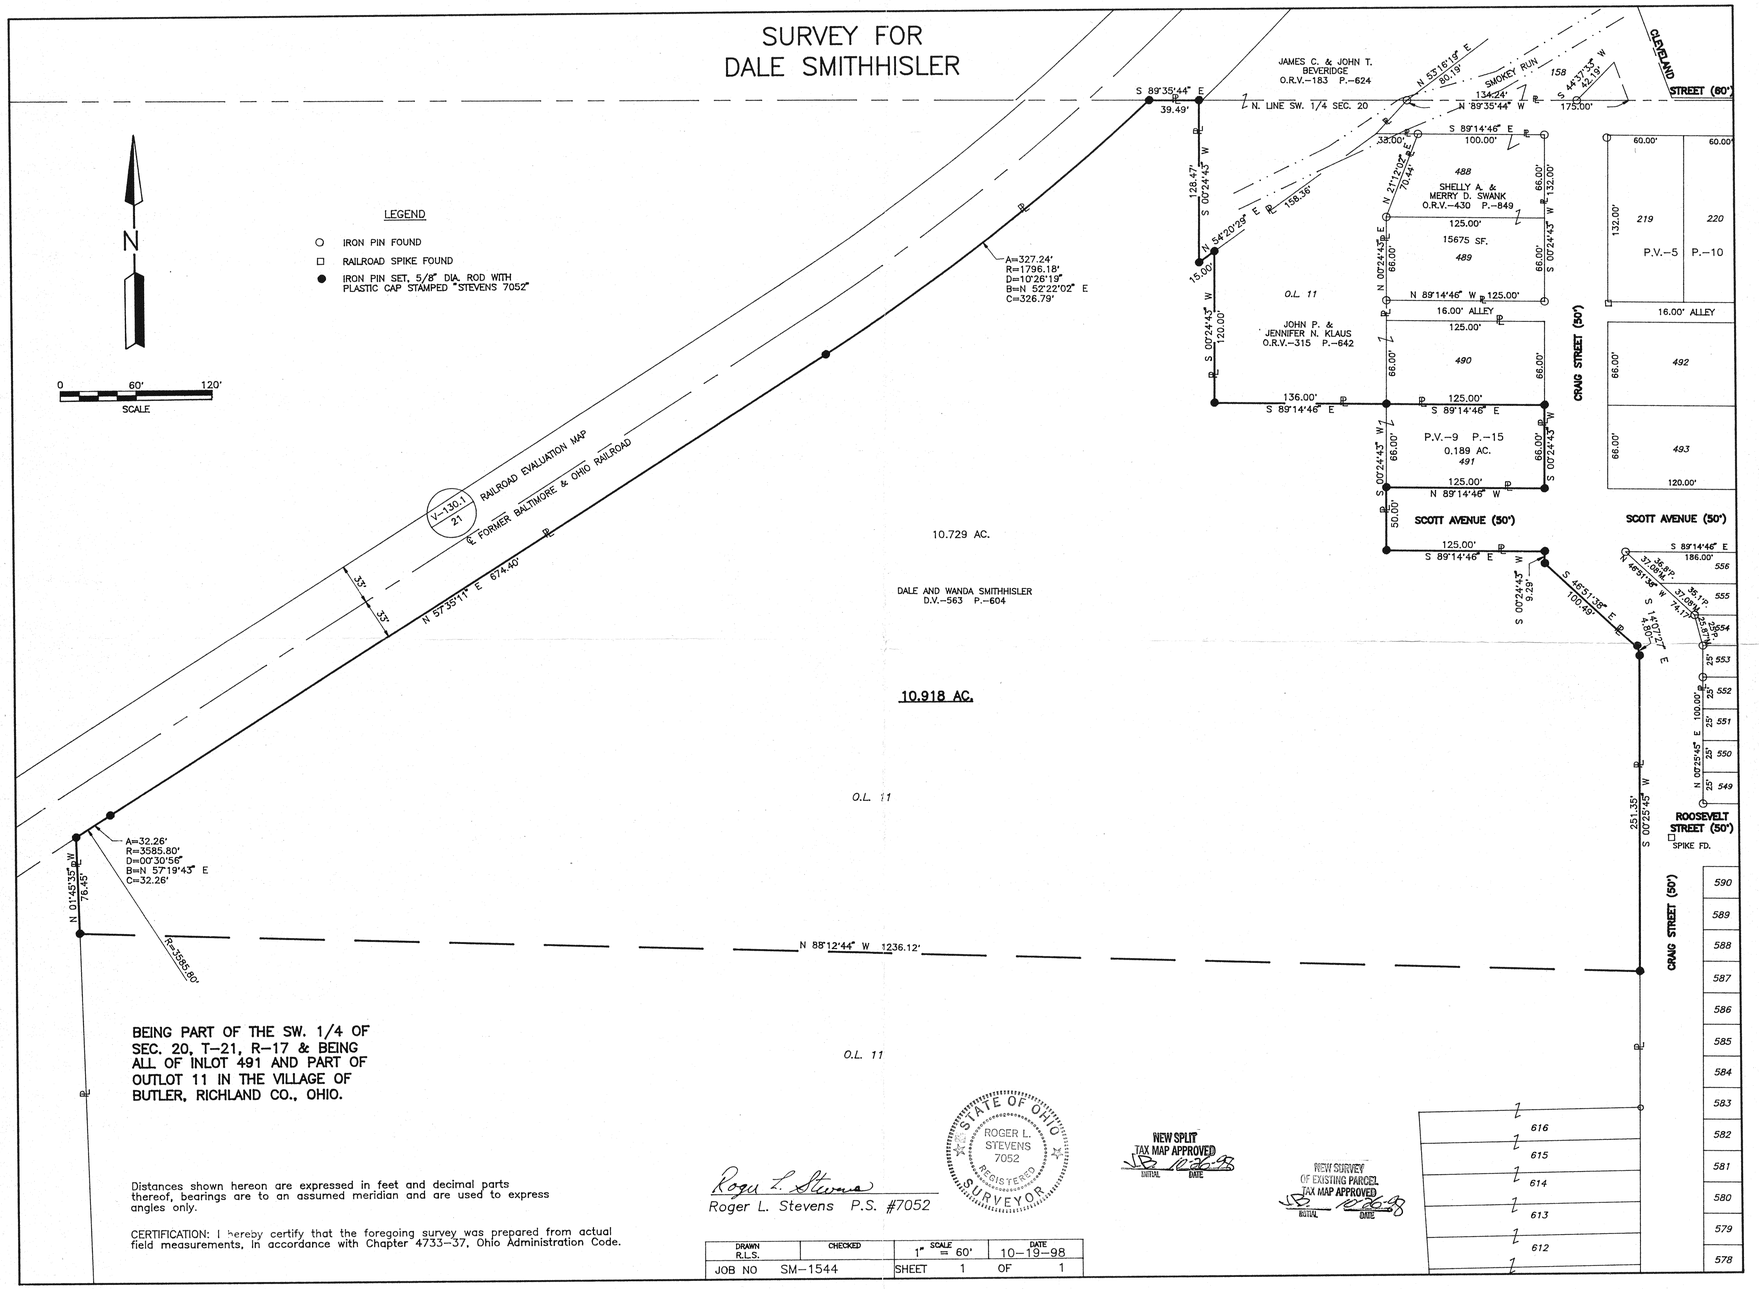

BEING PART OF THE SW. 1/4 OF SEC. 20, T–21, R–17 & BEING ALL OF INLOT 491 AND PART OF OUTLOT 11 IN THE VILLAGE OF BUTLER, RICHLAND CO., OHIO.

Distances shown hereon are expressed in feet and decimal parts thereof, bearings are to an assumed meridian and are used to express angles only.

CERTIFICATION: I hereby certify that the foregoing survey was prepared from actual field measurements, in accordance with Chapter 4733–37, Ohio Administration Code.

STATE OF OHIO
ROGER L. STEVENS 7052
REGISTERED SURVEYOR

Roger L. Stevens
Roger L. Stevens P.S. #7052

NEW SPLIT
TAX MAP APPROVED
INITIAL DATE 10-26-98

NEW SURVEY OF EXISTING PARCEL
TAX MAP APPROVED
INITIAL DATE 10-26-98

DRAWN R.L.S.	CHECKED	1" SCALE = 60'	DATE 10–19–98
JOB NO SM–1544		SHEET 1 OF 1	