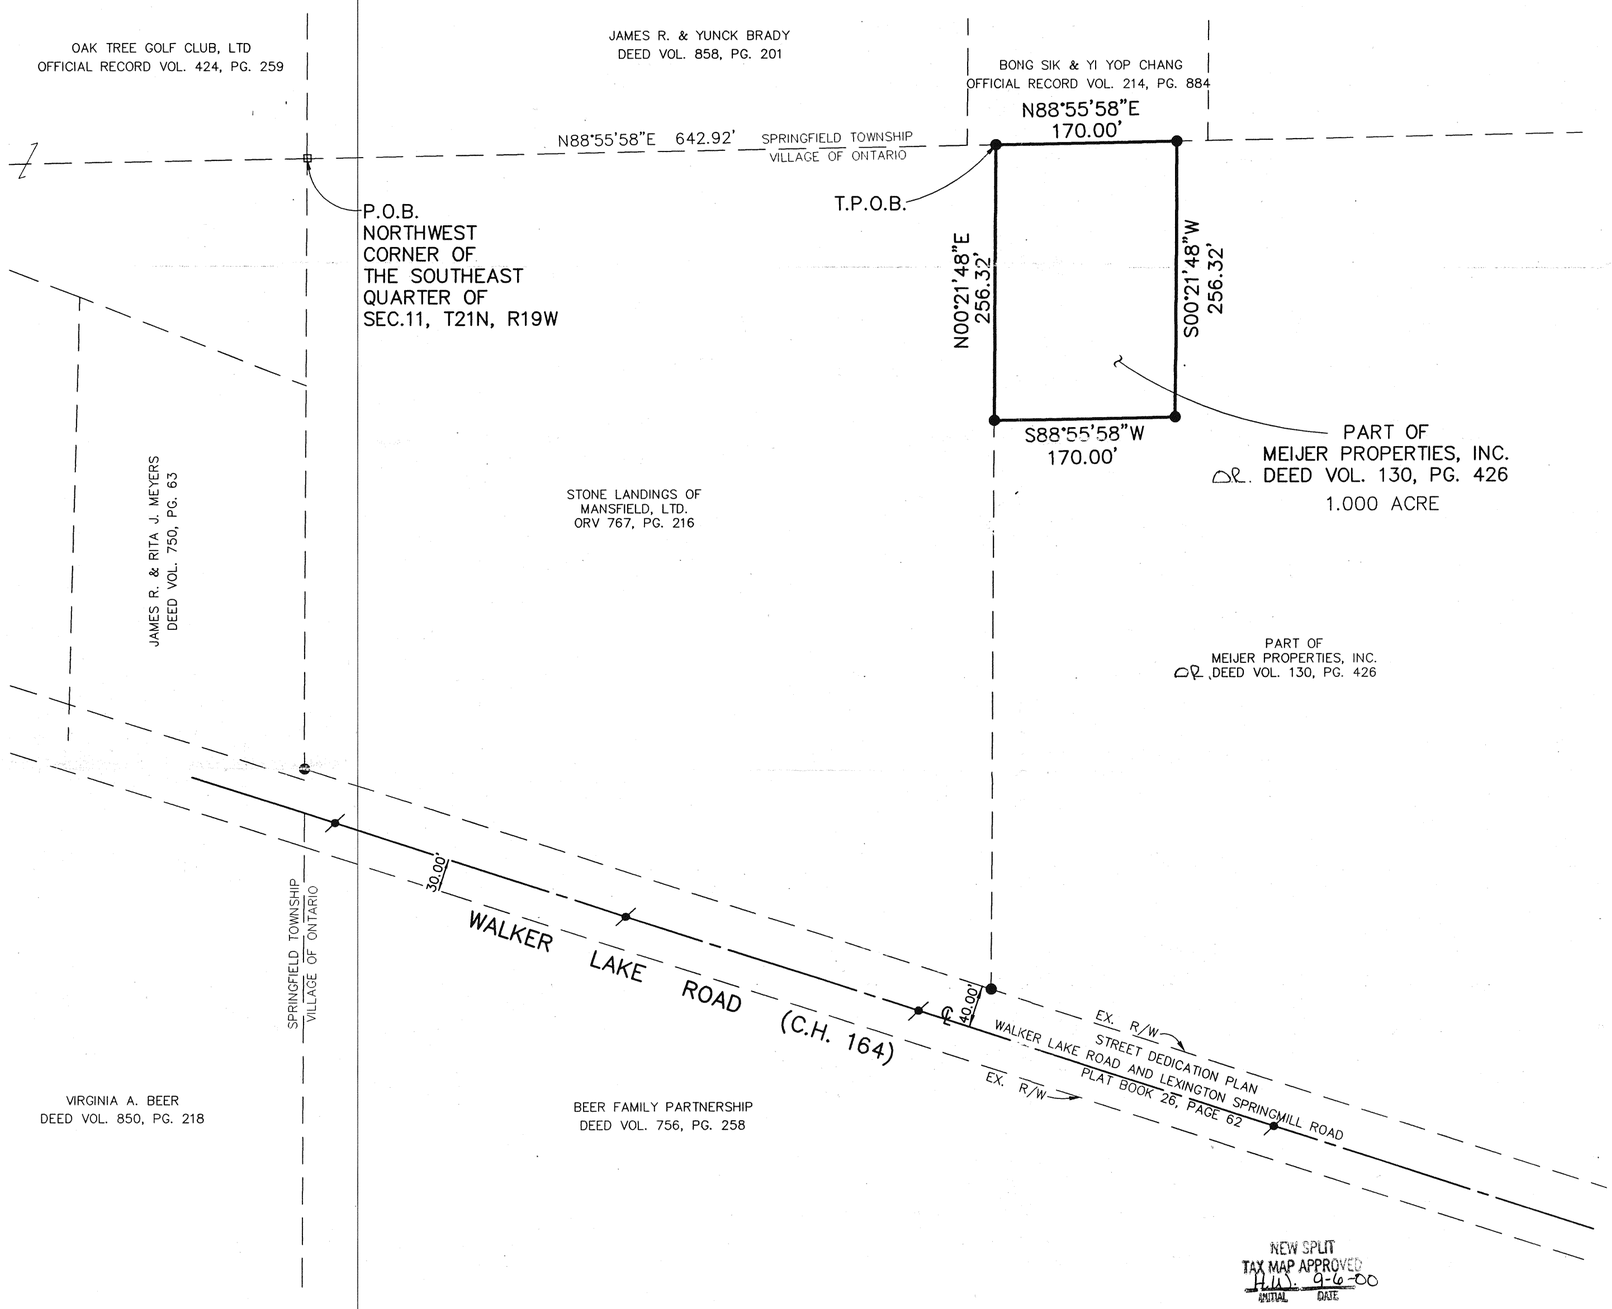

N

BEARINGS ARE BASED UPON A CENTERLINE SURVEY MADE BY THE OHIO DEPARTMENT OF HIGHWAYS IN 1967 AS RECORDED IN PLAT BOOK 23, PAGE 57 IN THE PLAT RECORDS OF RICHLAND COUNTY, OHIO.

0 100 200 300 400

SCALE: 1"=100'
GRAPHIC SCALE IN FEET

VICINITY MAP
NO SCALE

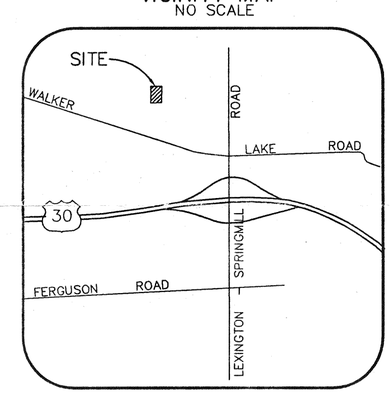

STATE OF OHIO
PAUL F. MACCALLUM
7561
REGISTERED
PROFESSIONAL SURVEYOR

We hereby certify that the within plat is the result of a survey performed under my direct supervision.

WOOLPERT LLP

Paul F. MacCallum
Ohio Registered Surveyor No. 7561

3/28/2000
Date

NEW SPLIT
TAX MAP APPROVED
HJS 9-6-00
INITIAL DATE

LEGEND

- PK NAIL FOUND
- 5/8" IRON PIN WITH WOOLPERT CAP SET
- STONE FOUND

NOTES:

THE GRANTEES, HIS HEIRS AND ASSIGNS DO HEREBY COVENANT AND AGREE THAT THE PARCEL OF LAND DESCRIBED IN THIS INSTRUMENT OR ANY PORTION THEREOF DOES NOT CONSTITUTE A PRINCIPAL BUILDING SITE UNDER APPLICABLE ZONING AND WILL NOT BE CONVEYED BY SAID GRANTEES, HEIRS AND ASSIGNS INDEPENDENT AND SEPARATE FROM ANY ADJOINING OR CONTIGUOUS PARCEL FRONTING ON A PUBLIC HIGHWAY OR STREET.

NO.	DATE	REVISIONS

PLAT OF SURVEY

FOR
MEIJER PROPERTIES, INC.
MEIJER #126

SECTION 11, TOWNSHIP 21 NORTH, RANGE 19 WEST
VILLAGE OF ONTARIO, RICHLAND COUNTY, OHIO

409 E. MONUMENT AVE.
DAYTON, OHIO 45402
937.461.5660
FAX: 937.461.0743
WOOLPERT LLP

DES P.F.M. CONTRACT
DRT S.S.J. NO. 55888.02.083
CKD P.F.M. DATE 3/28/00

SHEET 1 OF 1

C:\Jeanie\Meijer\55888\55888ps1.dwg – MAR 28, 2000 – 15:04:28