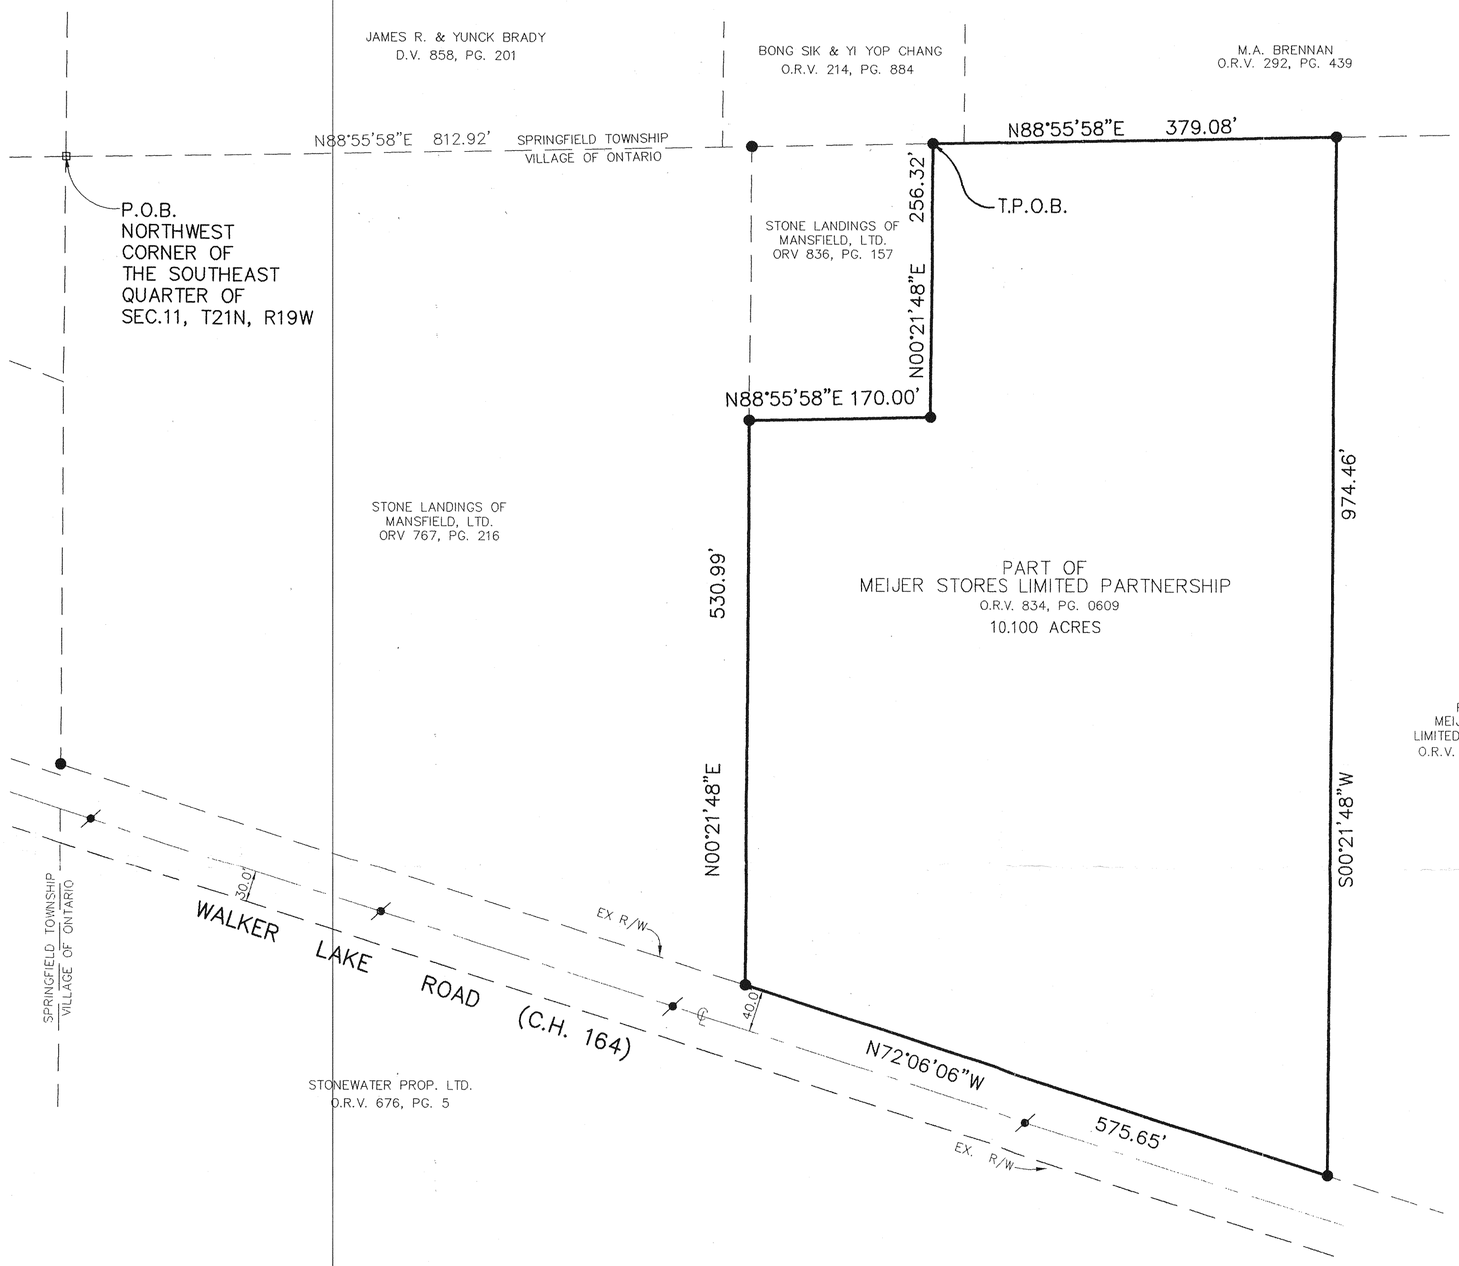

N

BEARINGS ARE BASED UPON A CENTERLINE SURVEY MADE BY THE OHIO DEPARTMENT OF HIGHWAYS IN 1967 AS RECORDED IN PLAT BOOK 23, PAGE 57 IN THE PLAT RECORDS OF RICHLAND COUNTY, OHIO.

0 100 200 300 400

SCALE: 1"=100'
GRAPHIC SCALE IN FEET

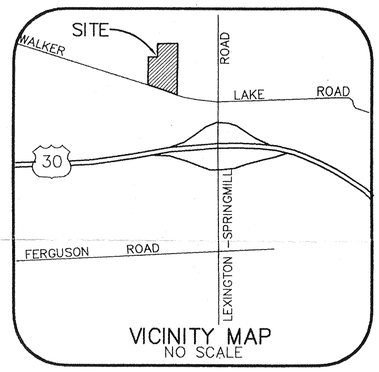

VICINITY MAP
NO SCALE

NEW SURVEY
OF EXISTING PARCEL
TAX MAP APPROVED
JE 1-25-01
INITIAL DATE

STATE OF OHIO
PAUL F. MACCALLUM
7561
REGISTERED
PROFESSIONAL SURVEYOR

We hereby certify that the within plat is the result of a survey performed under my direct supervision.

WOOLPERT LLP

Paul F. MacCallum 1/24/2001

Paul F. MacCallum
Ohio Registered Surveyor No. 7561

Date

LEGEND

- PK NAIL FOUND
- 5/8" IRON PIN WITH WOOLPERT CAP SET
- STONE FOUND

NO.	DATE	REVISIONS

PLAT OF SURVEY

FOR

MEIJER STORES LIMITED PARTNERSHIP
MEIJER #126

SOUTHEAST QUARTER OF SECTION 11,
TOWNSHIP 21 NORTH, RANGE 19 WEST
VILLAGE OF ONTARIO, RICHLAND COUNTY, OHIO

WOOLPERT LLP
409 E. MONUMENT AVE.
DAYTON, OHIO 45402
937.461.5660
FAX: 937.461.0743

DES P.F.M. CONTRACT
DRT P.K.G. NO. 58662
CKD P.F.M. DATE 11/30/00
SHEET 1 OF 1

G:\Sd\Projects\MEIJER\58662 (#126 Walker Lake Road)\Cadd\survey\58662PS.dwg, Plotted By: gauldin, Plotted: Jan 24, 2001 - 12:25pm