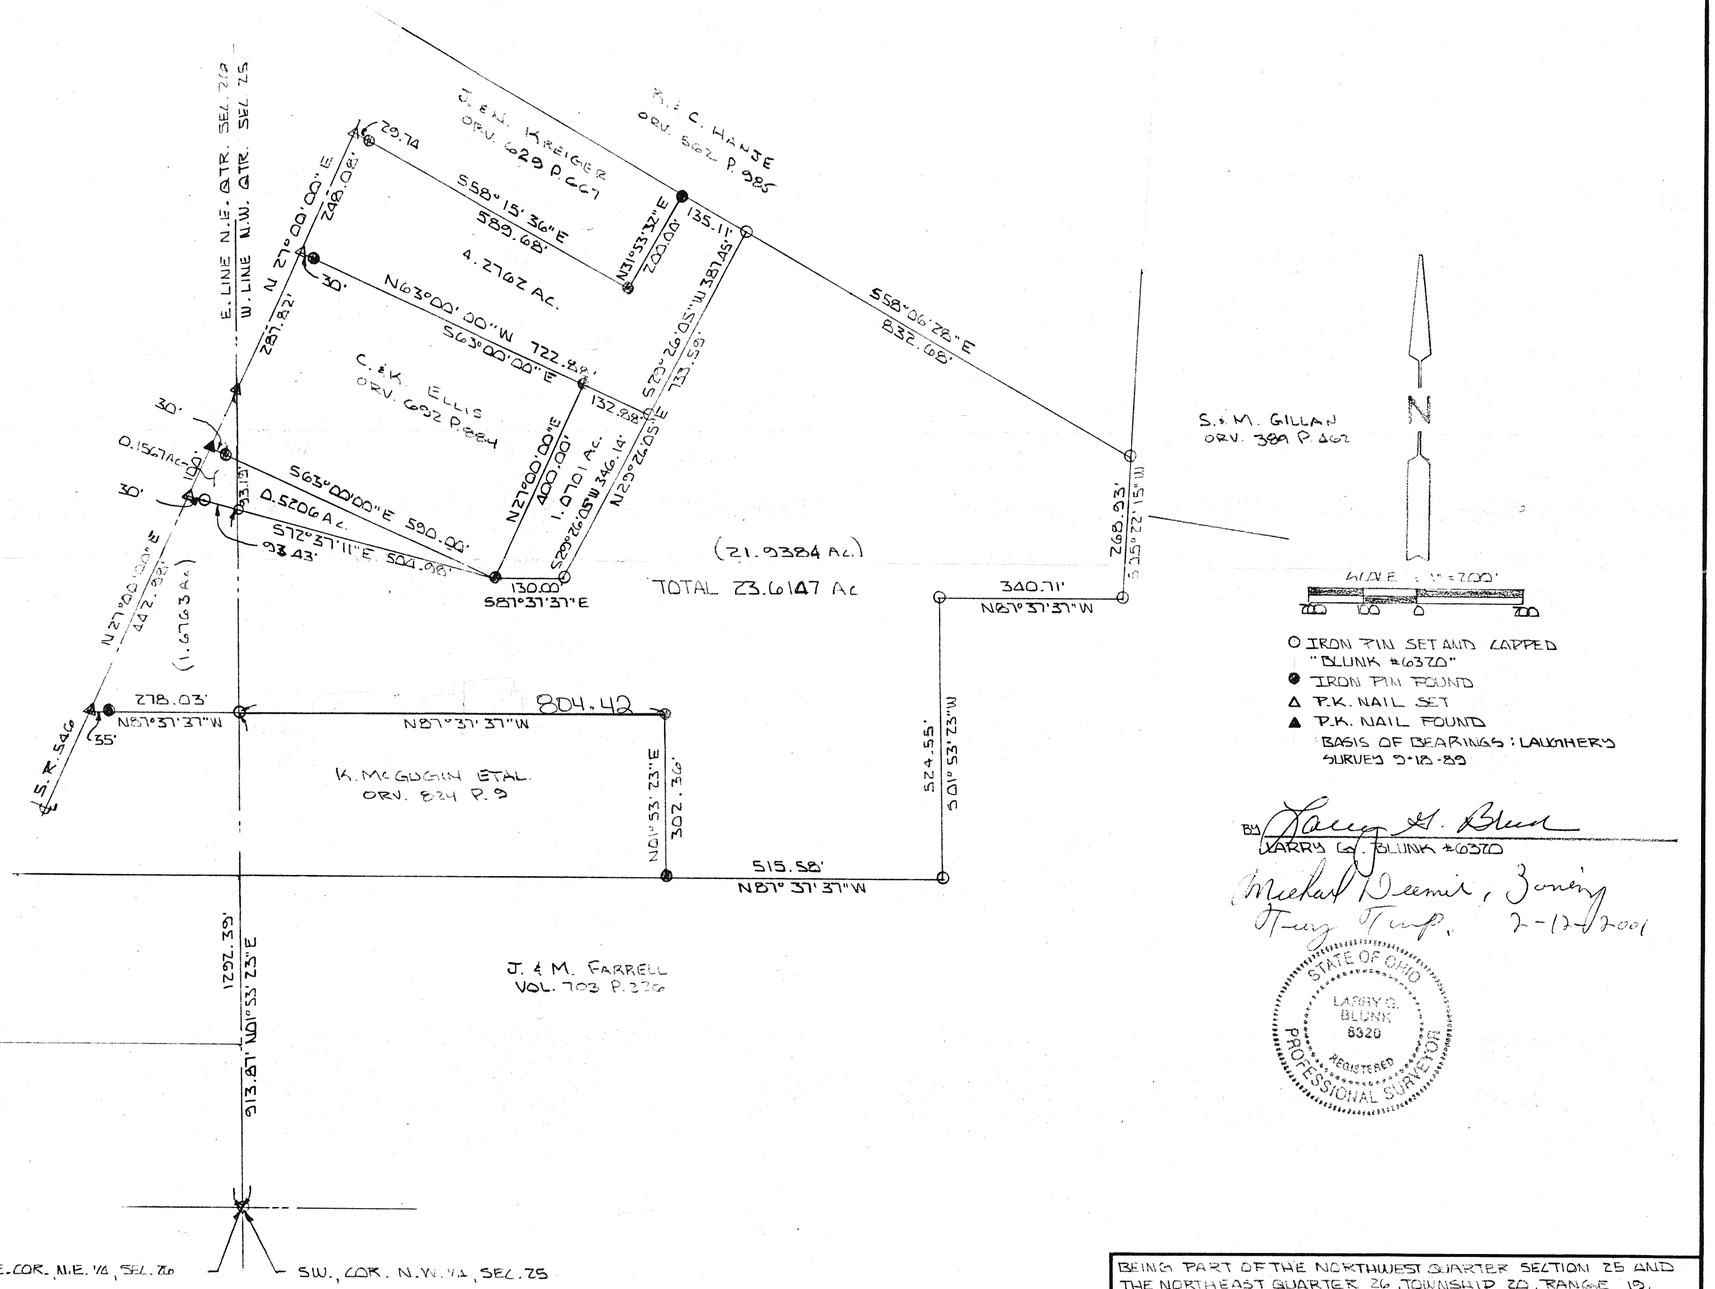

○ IRON PIN SET AND CAPPED "BLUNK #6320"
● IRON PIN FOUND
△ P.K. NAIL SET
▲ P.K. NAIL FOUND
BASIS OF BEARINGS: LAUGHERY SURVEY 5-18-89

BY Larry S. Blunk
LARRY S. BLUNK #6320

Michael Deemer, Zoning Insp. Troy Twp. 2-12-2001

STATE OF OHIO
LARRY S. BLUNK
6320
REGISTERED
PROFESSIONAL SURVEYOR

BEING PART OF THE NORTHWEST QUARTER SECTION 25 AND THE NORTHEAST QUARTER 26, TOWNSHIP 20, RANGE 19, TROY TOWNSHIP, RICHLAND COUNTY, OHIO.

SCALE: 1" = 200'	APPROVED BY LSB	DRAWN BY DRA
DATE: FEB. 11 2001		
		DRAWING NUMBER

NEW SPLIT
RICHLAND COUNTY
TAX MAP OFFICE
EAK 2-13-01
INITIAL DATE

NEW SURVEY
OF EXISTING PARCEL
RICHLAND COUNTY
TAX MAP OFFICE
EAK 2-13-01
INITIAL DATE

NATIONAL PRINTRAST NO. 185A-18X24