SURVEY FOR

RICHARD DUDLEY

RANGE 18, TOWNSHIP 23, NW & SW QUARTERS OF SECTION 35,
BUTLER TOWNSHIP, RICHLAND COUNTY, OHIO

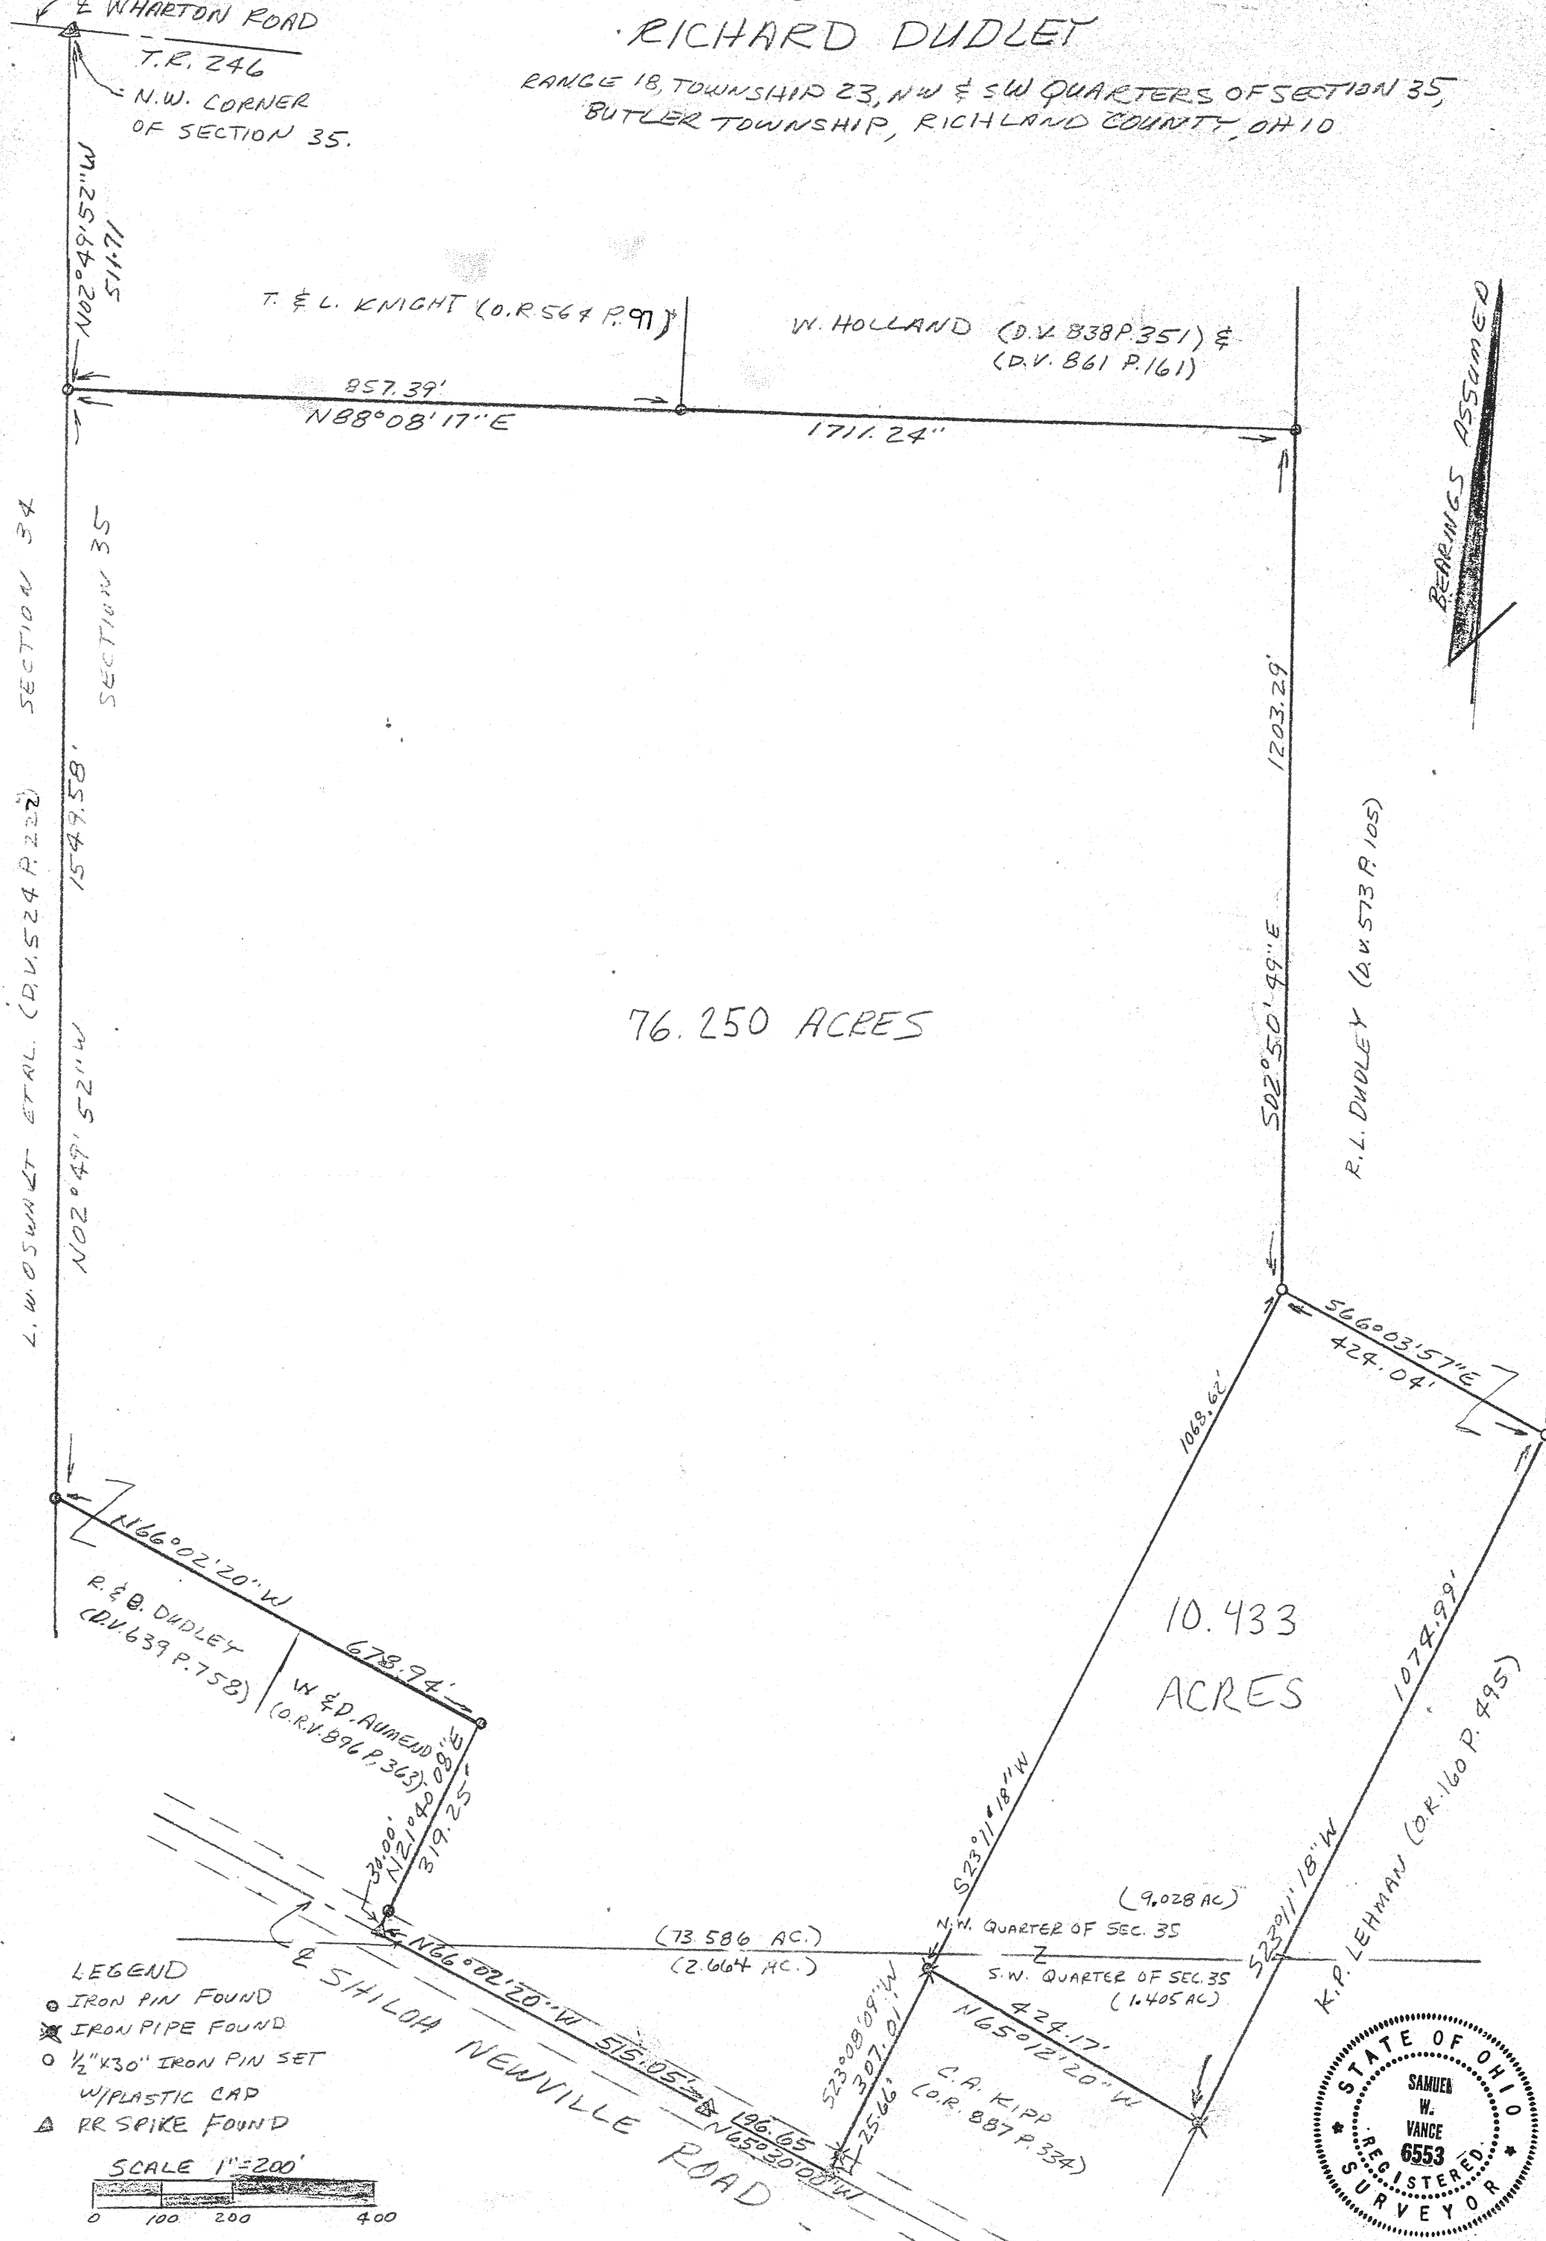

LEGEND
- ⊙ IRON PIN FOUND
- ⊠ IRON PIPE FOUND
- ○ ½"X30" IRON PIN SET W/PLASTIC CAP
- △ RR SPIKE FOUND

SCALE 1"=200'
0 100 200 400

STATE OF OHIO
SAMUEL W. VANCE
6553
REGISTERED SURVEYOR

I HEREBY CERTIFY THAT THE FOREGOING DRAWING WAS PREPARED FROM AN ACTUAL SURVEY OF THE PREMISES.

Samuel W. Vance

SAMUEL W. VANCE
REGISTERED SURVEYOR NO. 6553

NEW SPLIT
RICHLAND COUNTY
TAX MAP OFFICE
EAK 4-25-02
INITIAL DATE

PREPARED BY
VANCE SURVEYING
23 CLINTON ROAD
MT. VERNON, OHIO 43050