J. & M. PASSERINI – SURVEY

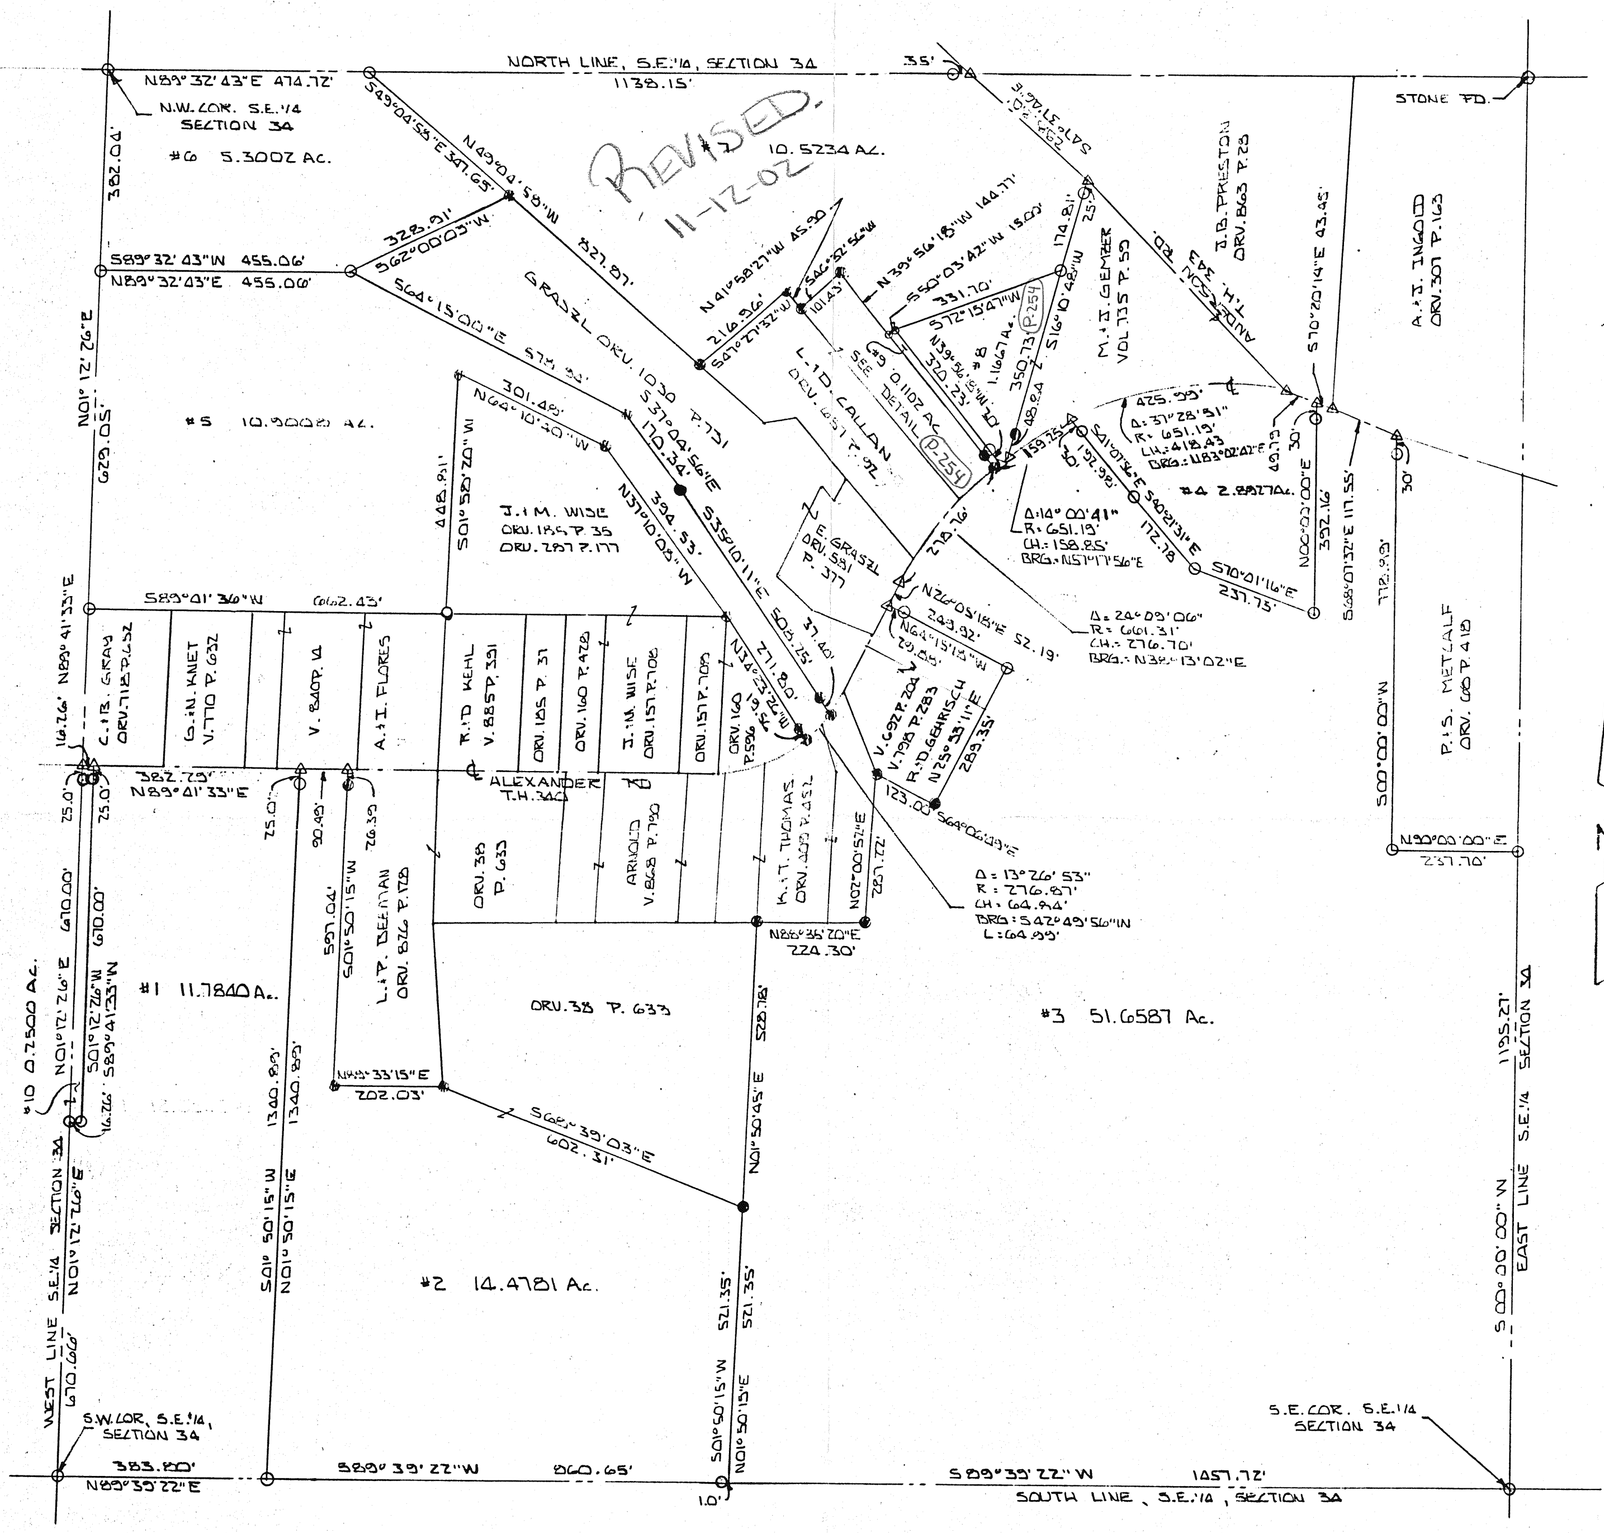

BY Larry G. Blunk
LARRY G. BLUNK #6320

APPROVED
This is to certify that the attached survey meets the 75 Road Frontage Requirement.

Zoning Inspector — Washington Township — 4-22-02 DATE

#1, 2, 3, 4, 5, 7

6, 8, 9, 10. Adj. Prop. Owners.

STATE OF OHIO
LARRY G. BLUNK
6320
REGISTERED
PROFESSIONAL SURVEYOR

NEW SPLIT
RICHLAND COUNTY
TAX MAP OFFICE
EAK 4-23-02
INITIAL DATE

NEW SURVEY
OF EXISTING PARCEL
RICHLAND COUNTY
TAX MAP OFFICE
EAK 4-23-02
INITIAL DATE

PLAT OF SURVEY LOCATED IN SOUTHEAST ¼ SECTION 34, TOWNSHIP 20, RANGE 18, WASHINGTON TOWNSHIP, RICHLAND COUNTY, OHIO

SCALE: 1" = 200'	APPROVED BY	DRAWN BY
DATE: APRIL 15, 2002		DRA
SURVEY FOR: J. & M. PASSERINI		
		DRAWING NUMBER