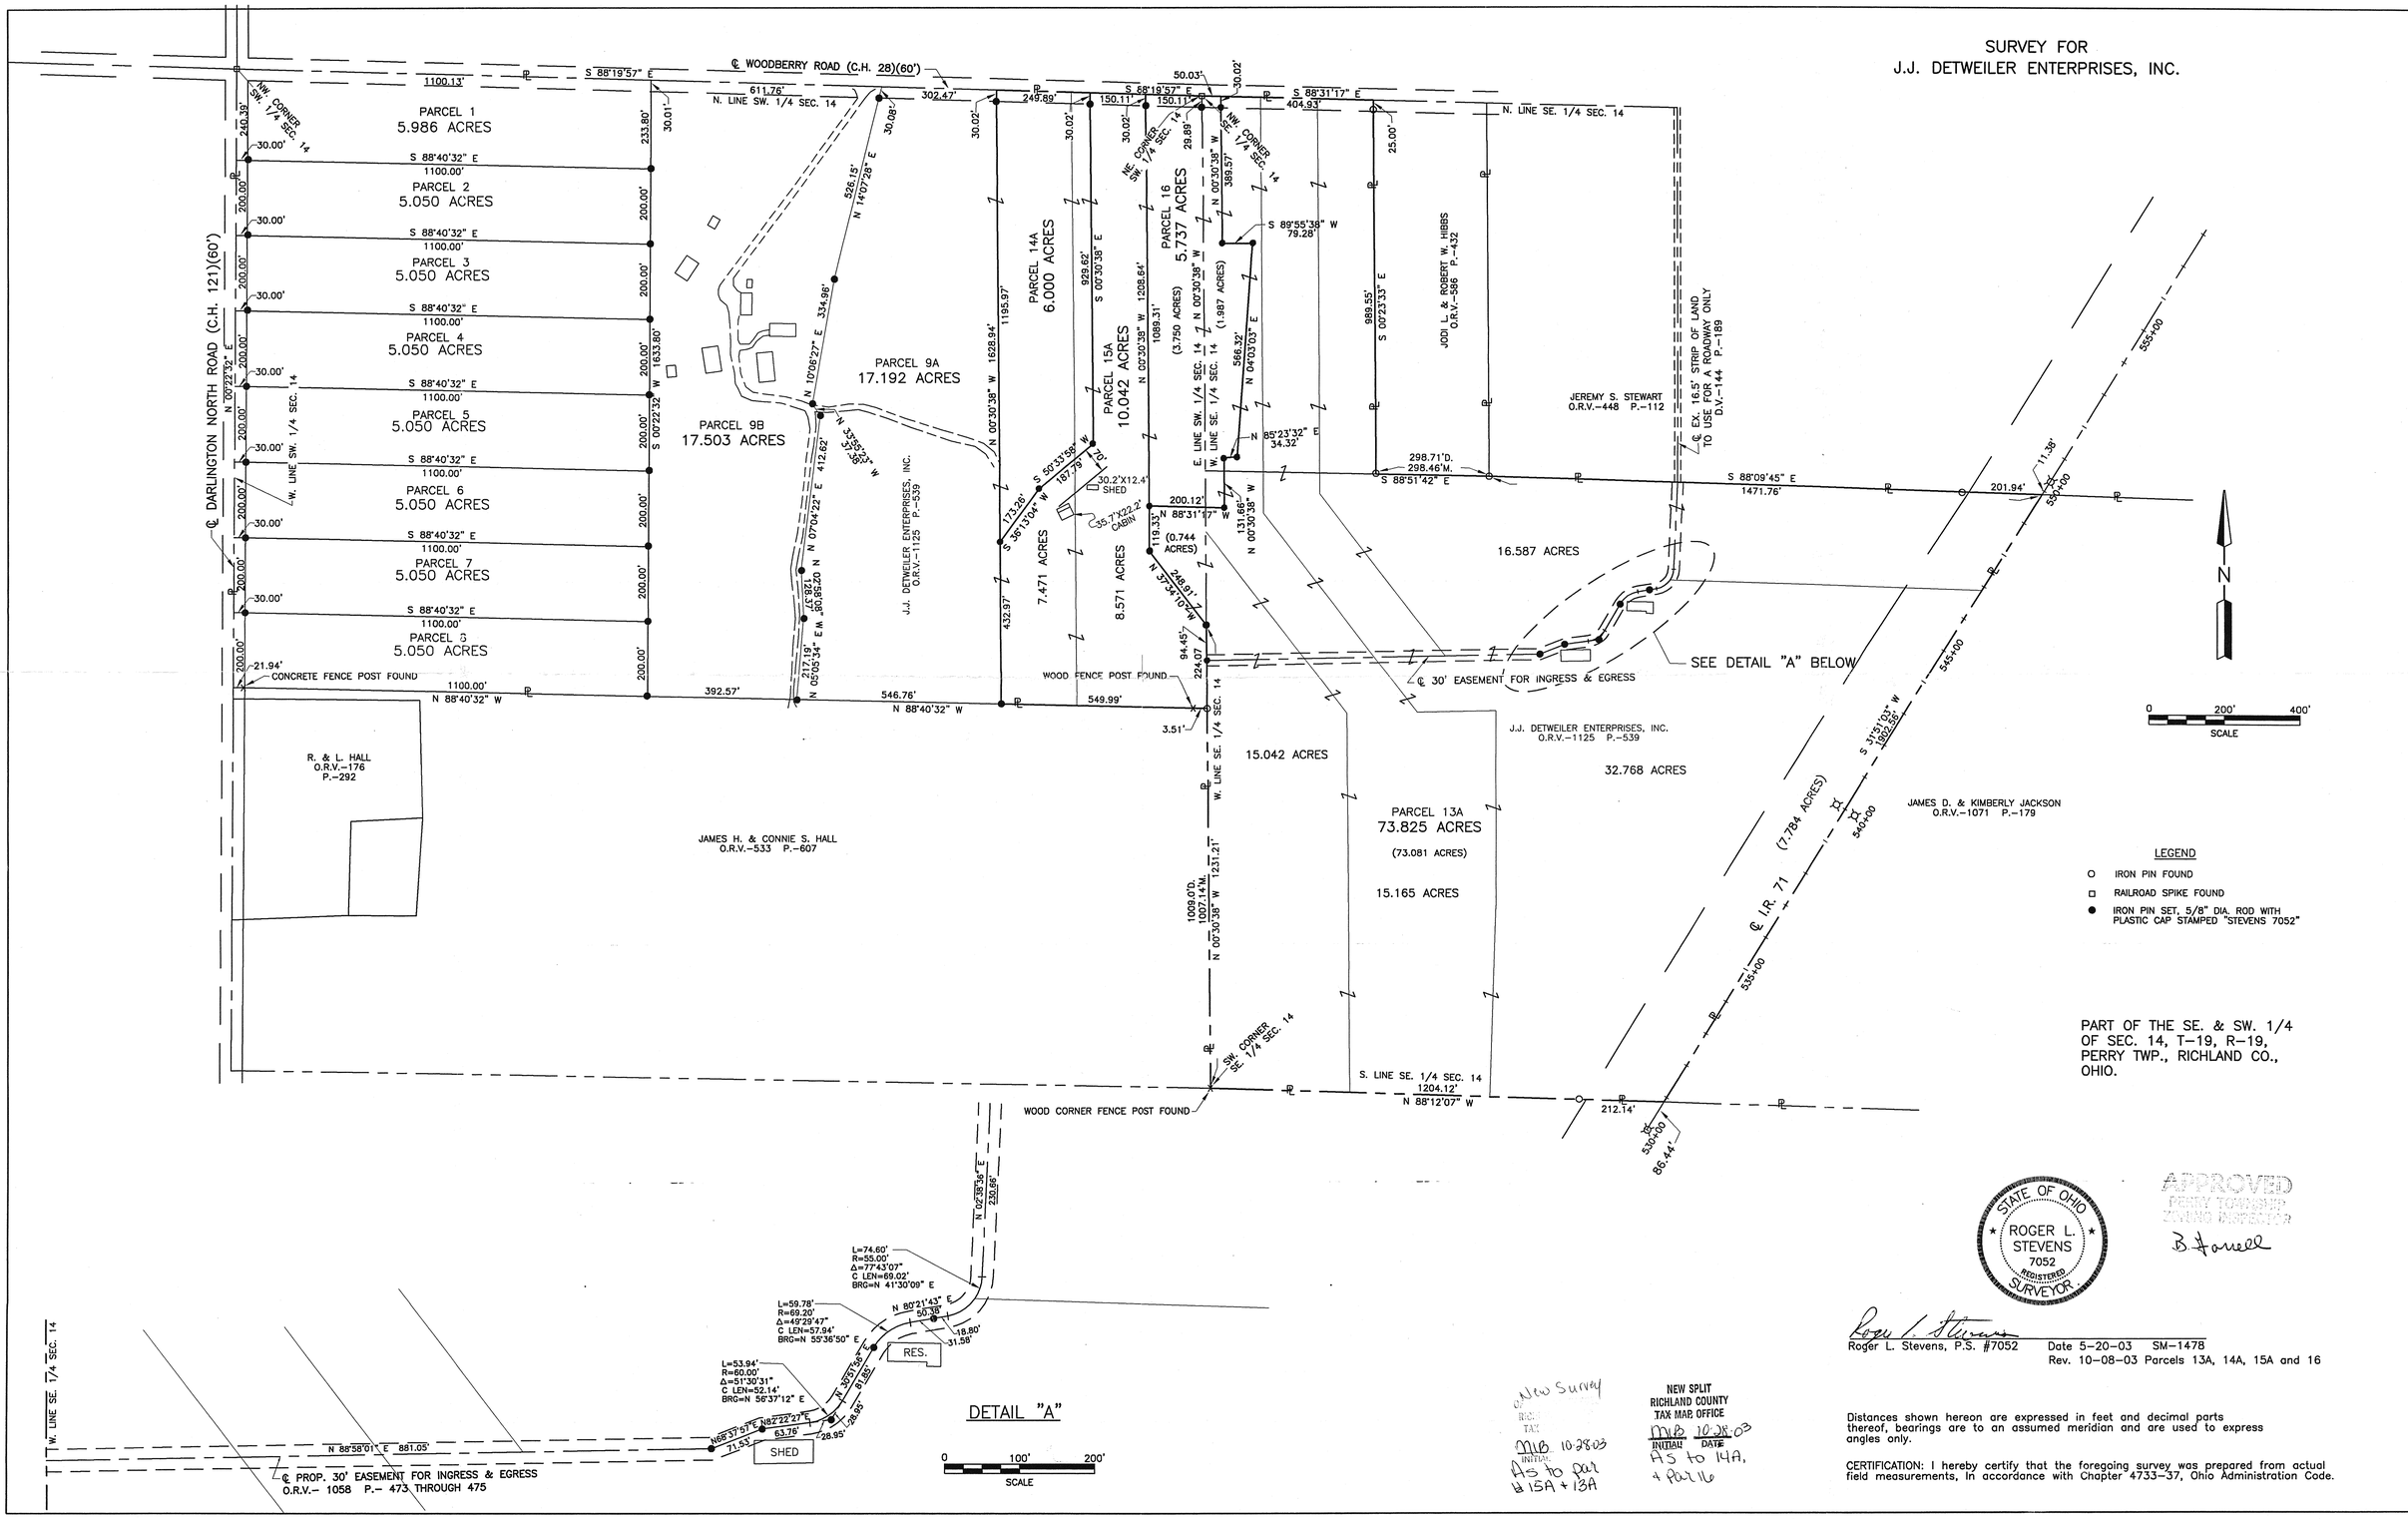
SURVEY FOR
J.J. DETWEILER ENTERPRISES, INC.
℄ WOODBERRY ROAD (C.H. 28)(60')
℄ DARLINGTON NORTH ROAD (C.H. 121)(60')
PARCEL 1
5.986 ACRES
PARCEL 2
5.050 ACRES
PARCEL 3
5.050 ACRES
PARCEL 4
5.050 ACRES
PARCEL 5
5.050 ACRES
PARCEL 6
5.050 ACRES
PARCEL 7
5.050 ACRES
PARCEL 8
5.050 ACRES
PARCEL 9A
17.192 ACRES
PARCEL 9B
17.503 ACRES
PARCEL 14A
6.000 ACRES
PARCEL 15A
10.042 ACRES
PARCEL 16
5.737 ACRES
7.471 ACRES
8.571 ACRES
15.042 ACRES
PARCEL 13A
73.825 ACRES
(73.081 ACRES)
15.165 ACRES
16.587 ACRES
32.768 ACRES
JEREMY S. STEWART
O.R.V.-448 P.-112
JODI L. & ROBERT W. HIBBS
O.R.V.-586 P.-432
℄ EX. 16.5' STRIP OF LAND TO USE FOR A ROADWAY ONLY
D.V.-144 P.-189
J.J. DETWEILER ENTERPRISES, INC.
O.R.V.-1125 P.-539
SEE DETAIL "A" BELOW
℄ 30' EASEMENT FOR INGRESS & EGRESS
JAMES D. & KIMBERLY JACKSON
O.R.V.-1071 P.-179
R. & L. HALL
O.R.V.-176
P.-292
JAMES H. & CONNIE S. HALL
O.R.V.-533 P.-607
CONCRETE FENCE POST FOUND
WOOD FENCE POST FOUND
WOOD CORNER FENCE POST FOUND
℄ I.R. 71
(7.784 ACRES)
S. LINE SE. 1/4 SEC. 14
N. LINE SE. 1/4 SEC. 14
N. LINE SW. 1/4 SEC. 14
W. LINE SE. 1/4 SEC. 14
W. LINE SW. 1/4 SEC. 14
SW. CORNER SE. 1/4 SEC. 14
NW. CORNER SW. 1/4 SEC. 14
NE. CORNER SW. 1/4 SEC. 14
SW. CORNER SW. 1/4 SEC. 14
N 88°40'32" W
S 88°40'32" E
N 88°12'07" W
N 88°58'01" E 881.05'
℄ PROP. 30' EASEMENT FOR INGRESS & EGRESS
O.R.V.- 1058 P.- 473 THROUGH 475
RES.
SHED
DETAIL "A"
SCALE
0 100' 200'
0 200' 400'
SCALE
N
LEGEND
IRON PIN FOUND
RAILROAD SPIKE FOUND
IRON PIN SET, 5/8" DIA. ROD WITH PLASTIC CAP STAMPED "STEVENS 7052"
PART OF THE SE. & SW. 1/4 OF SEC. 14, T-19, R-19, PERRY TWP., RICHLAND CO., OHIO.
STATE OF OHIO
ROGER L. STEVENS
7052
REGISTERED
SURVEYOR
APPROVED
PERRY TOWNSHIP
ZONING INSPECTOR
B. Farrell
Roger L. Stevens, P.S. #7052
Date 5-20-03 SM-1478
Rev. 10-08-03 Parcels 13A, 14A, 15A and 16
New Survey
MLB 10-28-03
As to Par 15A + 13A
NEW SPLIT
RICHLAND COUNTY
TAX MAP OFFICE
MLB 10-28-03
INITIAL DATE
As to 14A, + Par 16
Distances shown hereon are expressed in feet and decimal parts thereof, bearings are to an assumed meridian and are used to express angles only.
CERTIFICATION: I hereby certify that the foregoing survey was prepared from actual field measurements, in accordance with Chapter 4733-37, Ohio Administration Code.