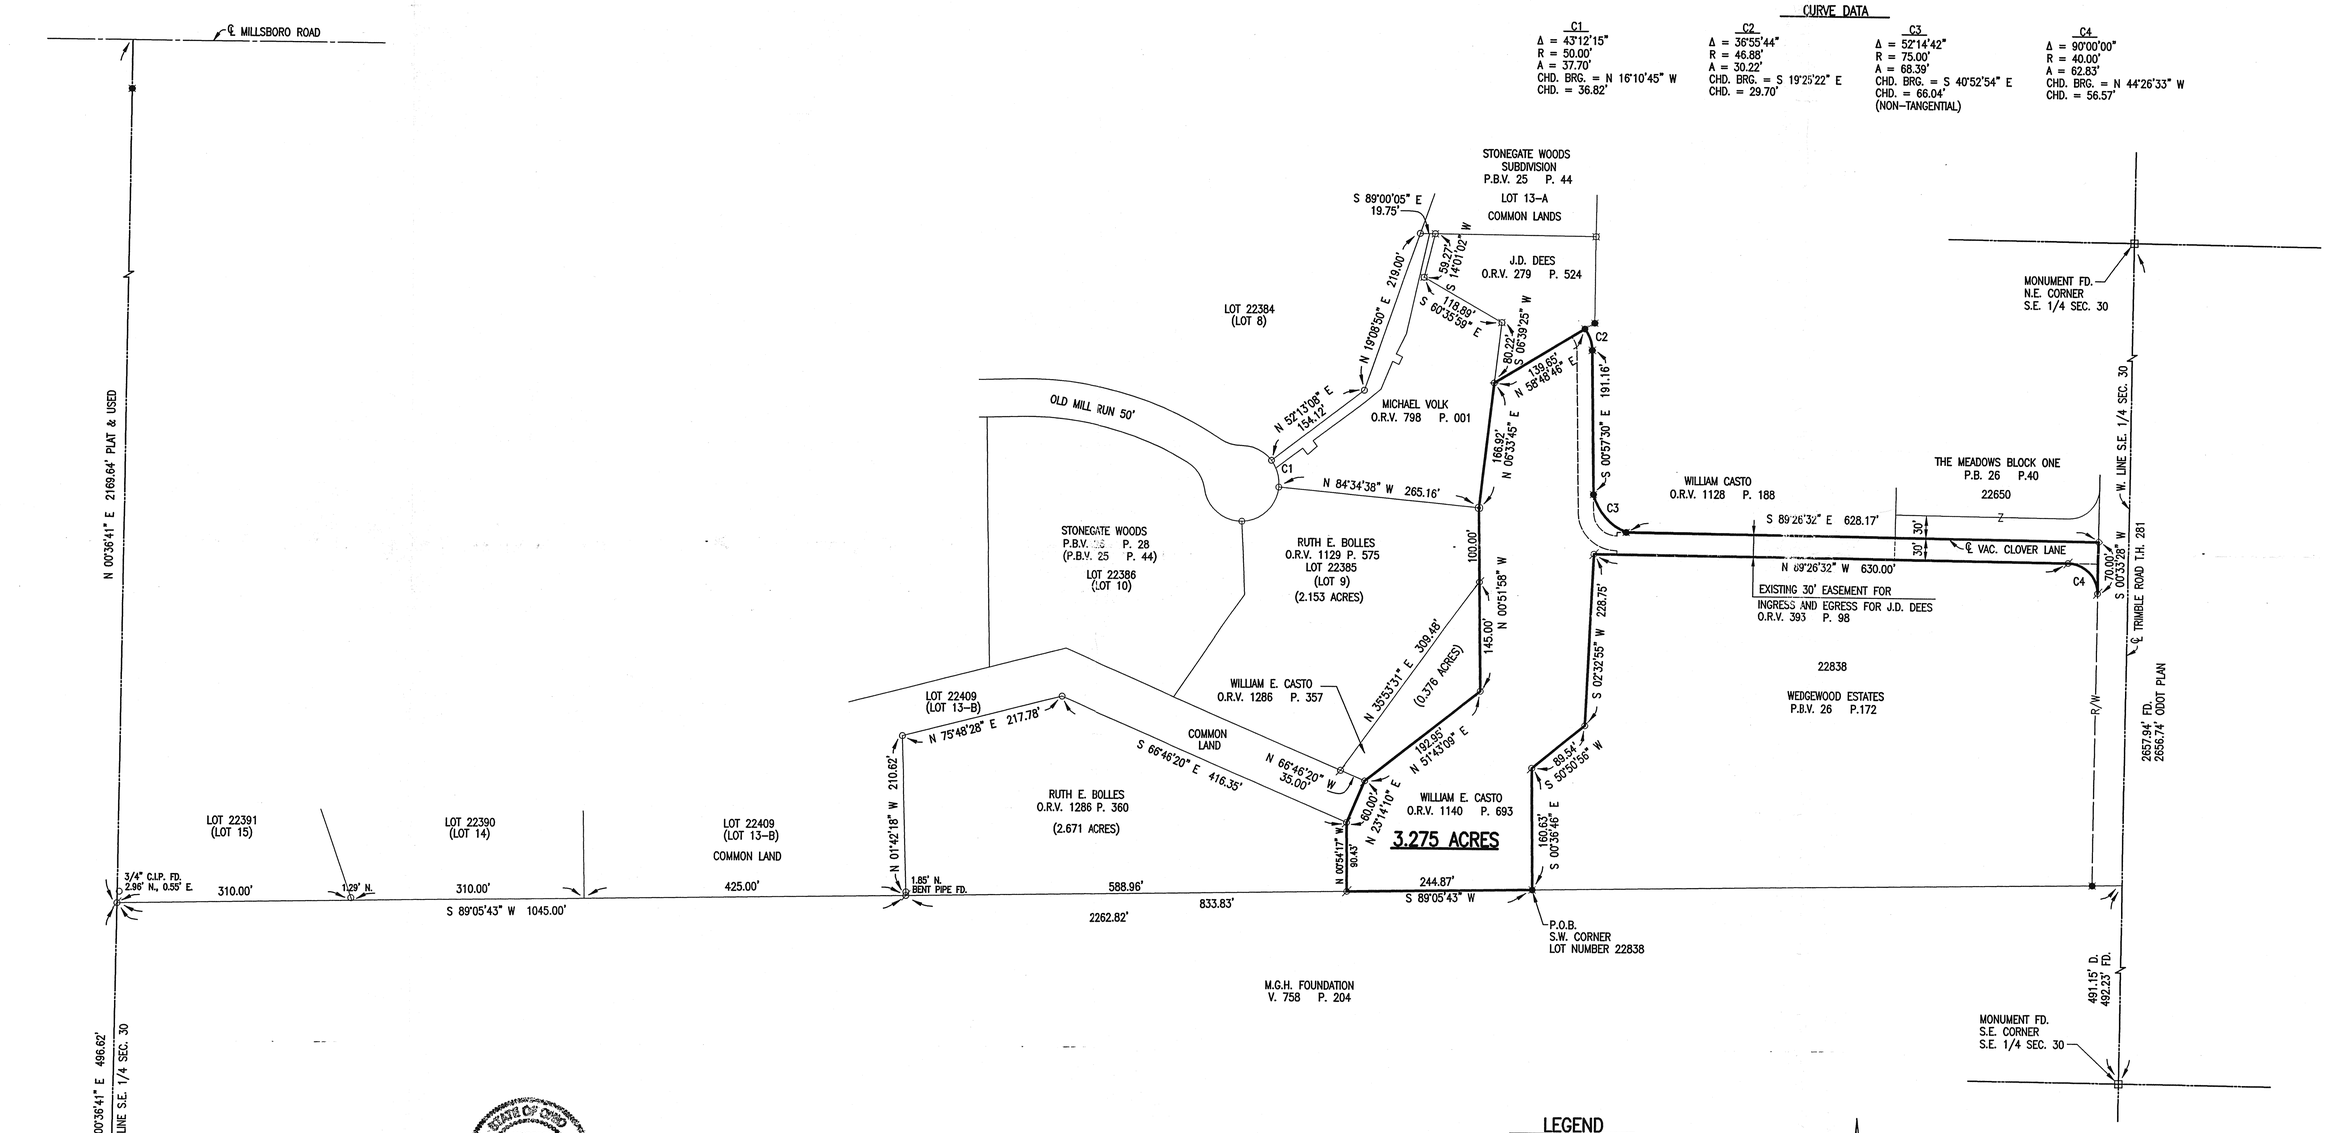

CURVE DATA

C1	C2	C3	C4
Δ = 43°12'15"	Δ = 36°55'44"	Δ = 52°14'42"	Δ = 90°00'00"
R = 50.00'	R = 46.88'	R = 75.00'	R = 40.00'
A = 37.70'	A = 30.22'	A = 68.39'	A = 62.83'
CHD. BRG. = N 16°10'45" W	CHD. BRG. = S 19°25'22" E	CHD. BRG. = S 40°52'54" E	CHD. BRG. = N 44°26'33" W
CHD. = 36.82'	CHD. = 29.70'	CHD. = 66.04' (NON-TANGENTIAL)	CHD. = 56.57'

BASIS OF BEARINGS:
CENTERLINE TRIMBLE ROAD BEARING BEING S 0°33'28" W AS SHOWN IN PLAT BOOK VOLUME 26, PAGE 40.

LEGEND

- ⌀ – SURVER MARKER FOUND – 5/8" DIA. x 30" REBAR WITH PLASTIC CAP STAMPED "RICHLAND ENG. RLS 7209".
- ◙ – RICHLAND ENGINEERING SURVEY MARKER FOUND – 5/8" X 30" REBAR WITH CAP STAMPED "RICHLAND ENGINEERING LIMITED, ROBERT A. CUNNING, RLS 4939".
- ◇ – RAILROAD SPIKE FOUND
- ⌑ – SURVEY MARKER FOUND WITH "SEILER" CAP
- ○ – 1/2" WATER PIPE FOUND
- ⌖ – PK NAIL FOUND
- ⊙ – 5/8" REBAR FOUND

0' 100' 200' 300'
SCALE 1"=100'

STATE OF OHIO
ROBERT J. McAULEY
7209
REGISTERED
PROFESSIONAL SURVEYOR

Robert J. McAuley
ROBERT J. McAULEY
RLS 7209

5 Nov 2003
DATE

RICHLAND COUNTY FAX MAP OFFICE
INITIAL DATE

RICHLAND ENGINEERING LIMI
MANSFIELD,

SURVEY OF PROPERTY
FOR
WILLIAM E. CASTO
SITUATED IN THE CITY OF MANSFIELD,
COUNTY OF RICHLAND, STATE OF OHIO AND BEIN
A PART OF THE SOUTHEAST QUARTER OF
SECTION 30, TOWNSHIP 21, RANGE 18.

DESIGNED	DRAWN	TRACED	CHECKED	REVIEWED	DATE

JOB No. 102165sur-3 DATE 10/30/03 DRAWN BY RMC,BB

102165sur