PLAT OF PROPERTY SURVEY

JANNOCK LIMITED

PART OF THE NORTHEAST QUARTER OF SECTION THIRTY-FOUR (34), CITY OF MANSFIELD, AND THE SOUTHEAST QUARTER OF SECTION TWENTY-SEVEN (27), FRANKLIN TOWNSHIP, THE SOUTHWEST QUARTER OF SECTION TWENTY-SIX (26) THE NORTHEAST, NORTHWEST, & SOUTHEAST QUARTERS OF SECTION THIRTY-FIVE (35), WELLER TOWNSHIP, TOWNSHIP TWENTY-TWO (22), RANGE EIGHTEEN (18) RICHLAND COUNTY, OHIO

343.60 ACRES

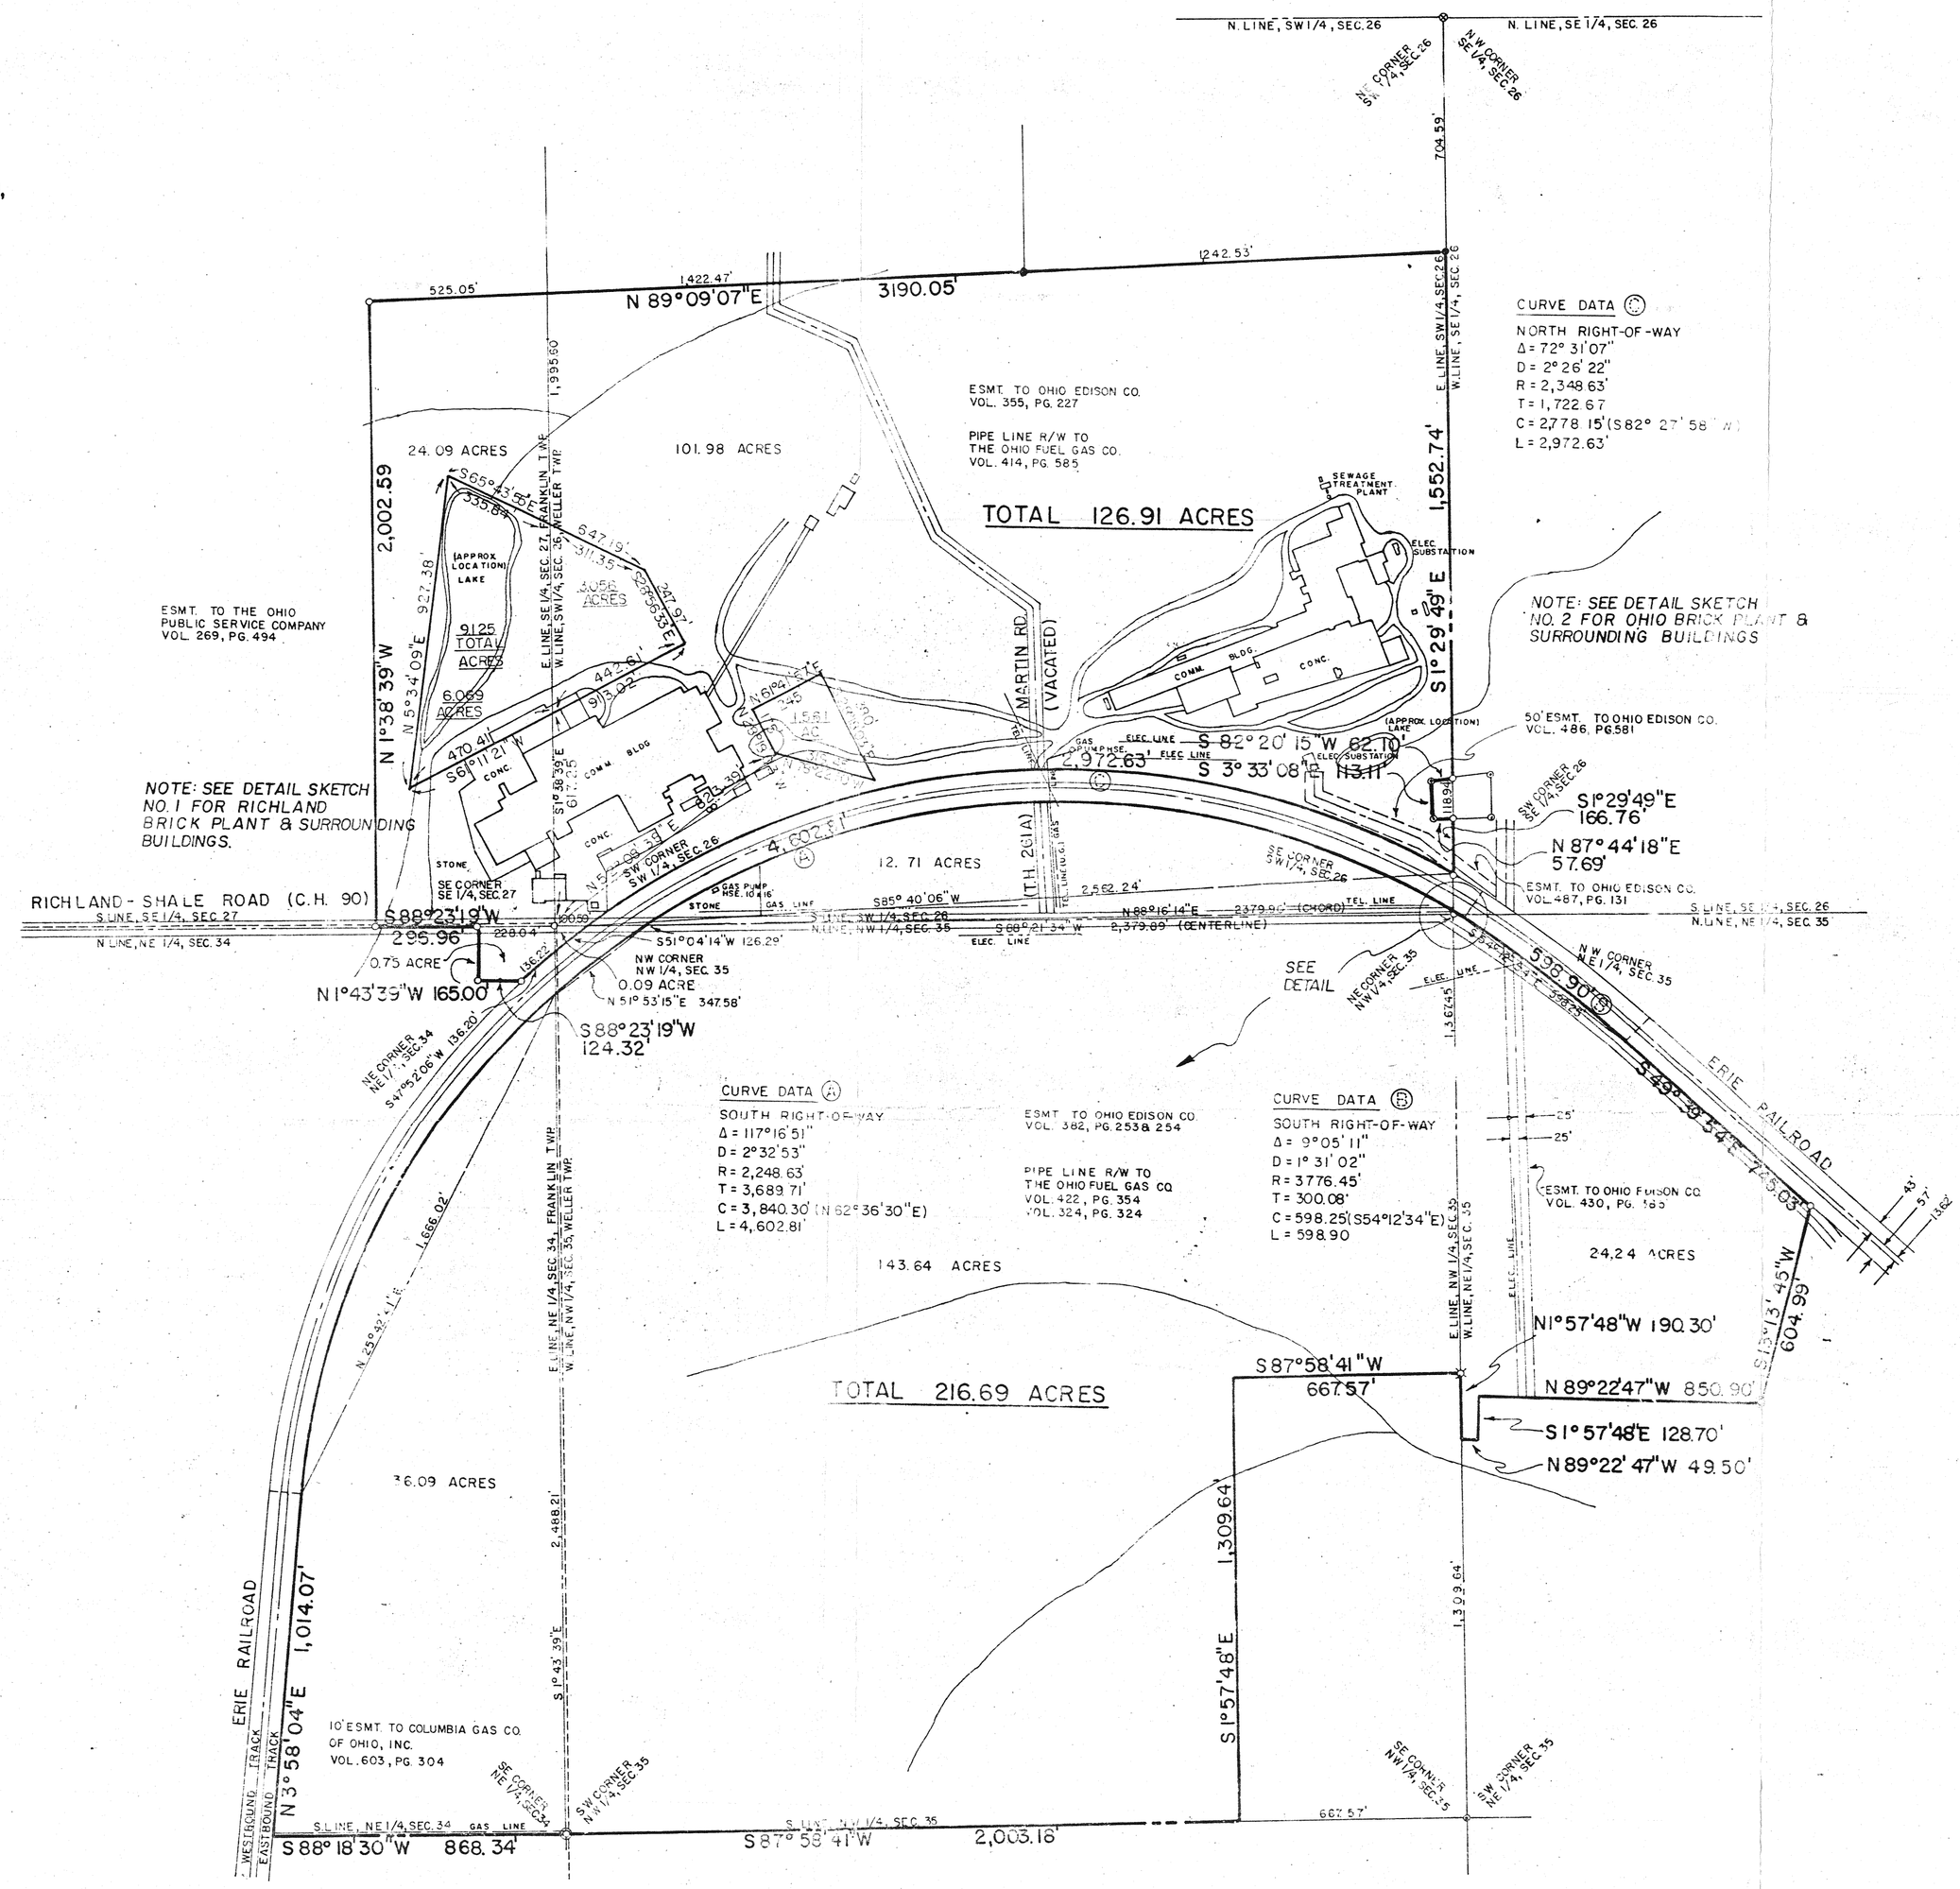

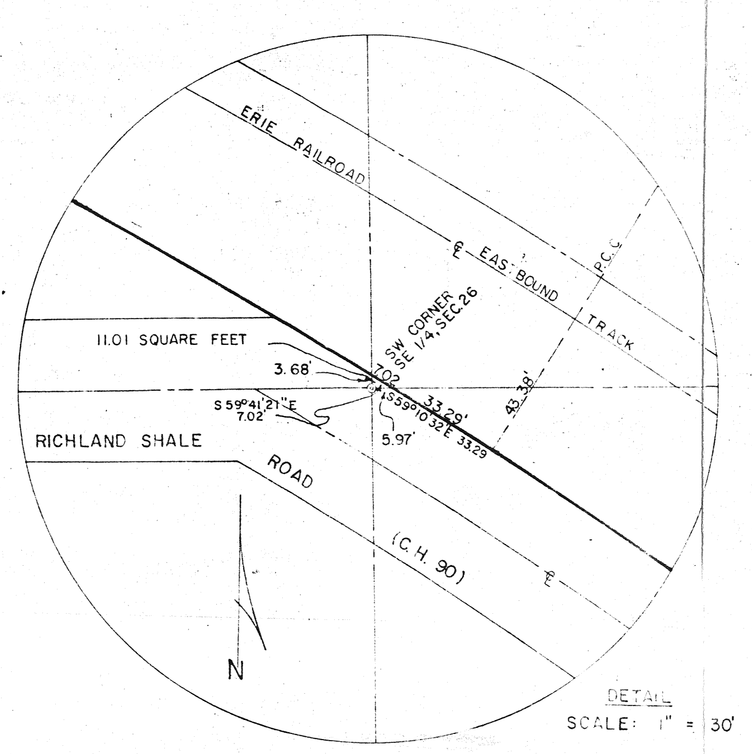

DETAIL
SCALE: 1" = 30'

PREPARED BY

F. E. KROCKA & ASSOCIATES

MUNICIPAL ADMINISTRATIVE OFFICE BUILDING

23 WEST MAIN STREET

SHELBY, OHIO

FRED E. KROCKA

OHIO REGISTERED SURVEYOR NO. 3702

SEPTEMBER 19, 1983