PLAT OF SURVEY
FOR
ROBERT BOEBEL

LOCATED IN THE NW¼, SECTION 31, TOWNSHIP 21, RANGE 18, MADISON TOWNSHIP, RICHLAND COUNTY, OHIO.
OCT. 14, 2004.

B. J. BOGNER ORV. 558 PG. 527

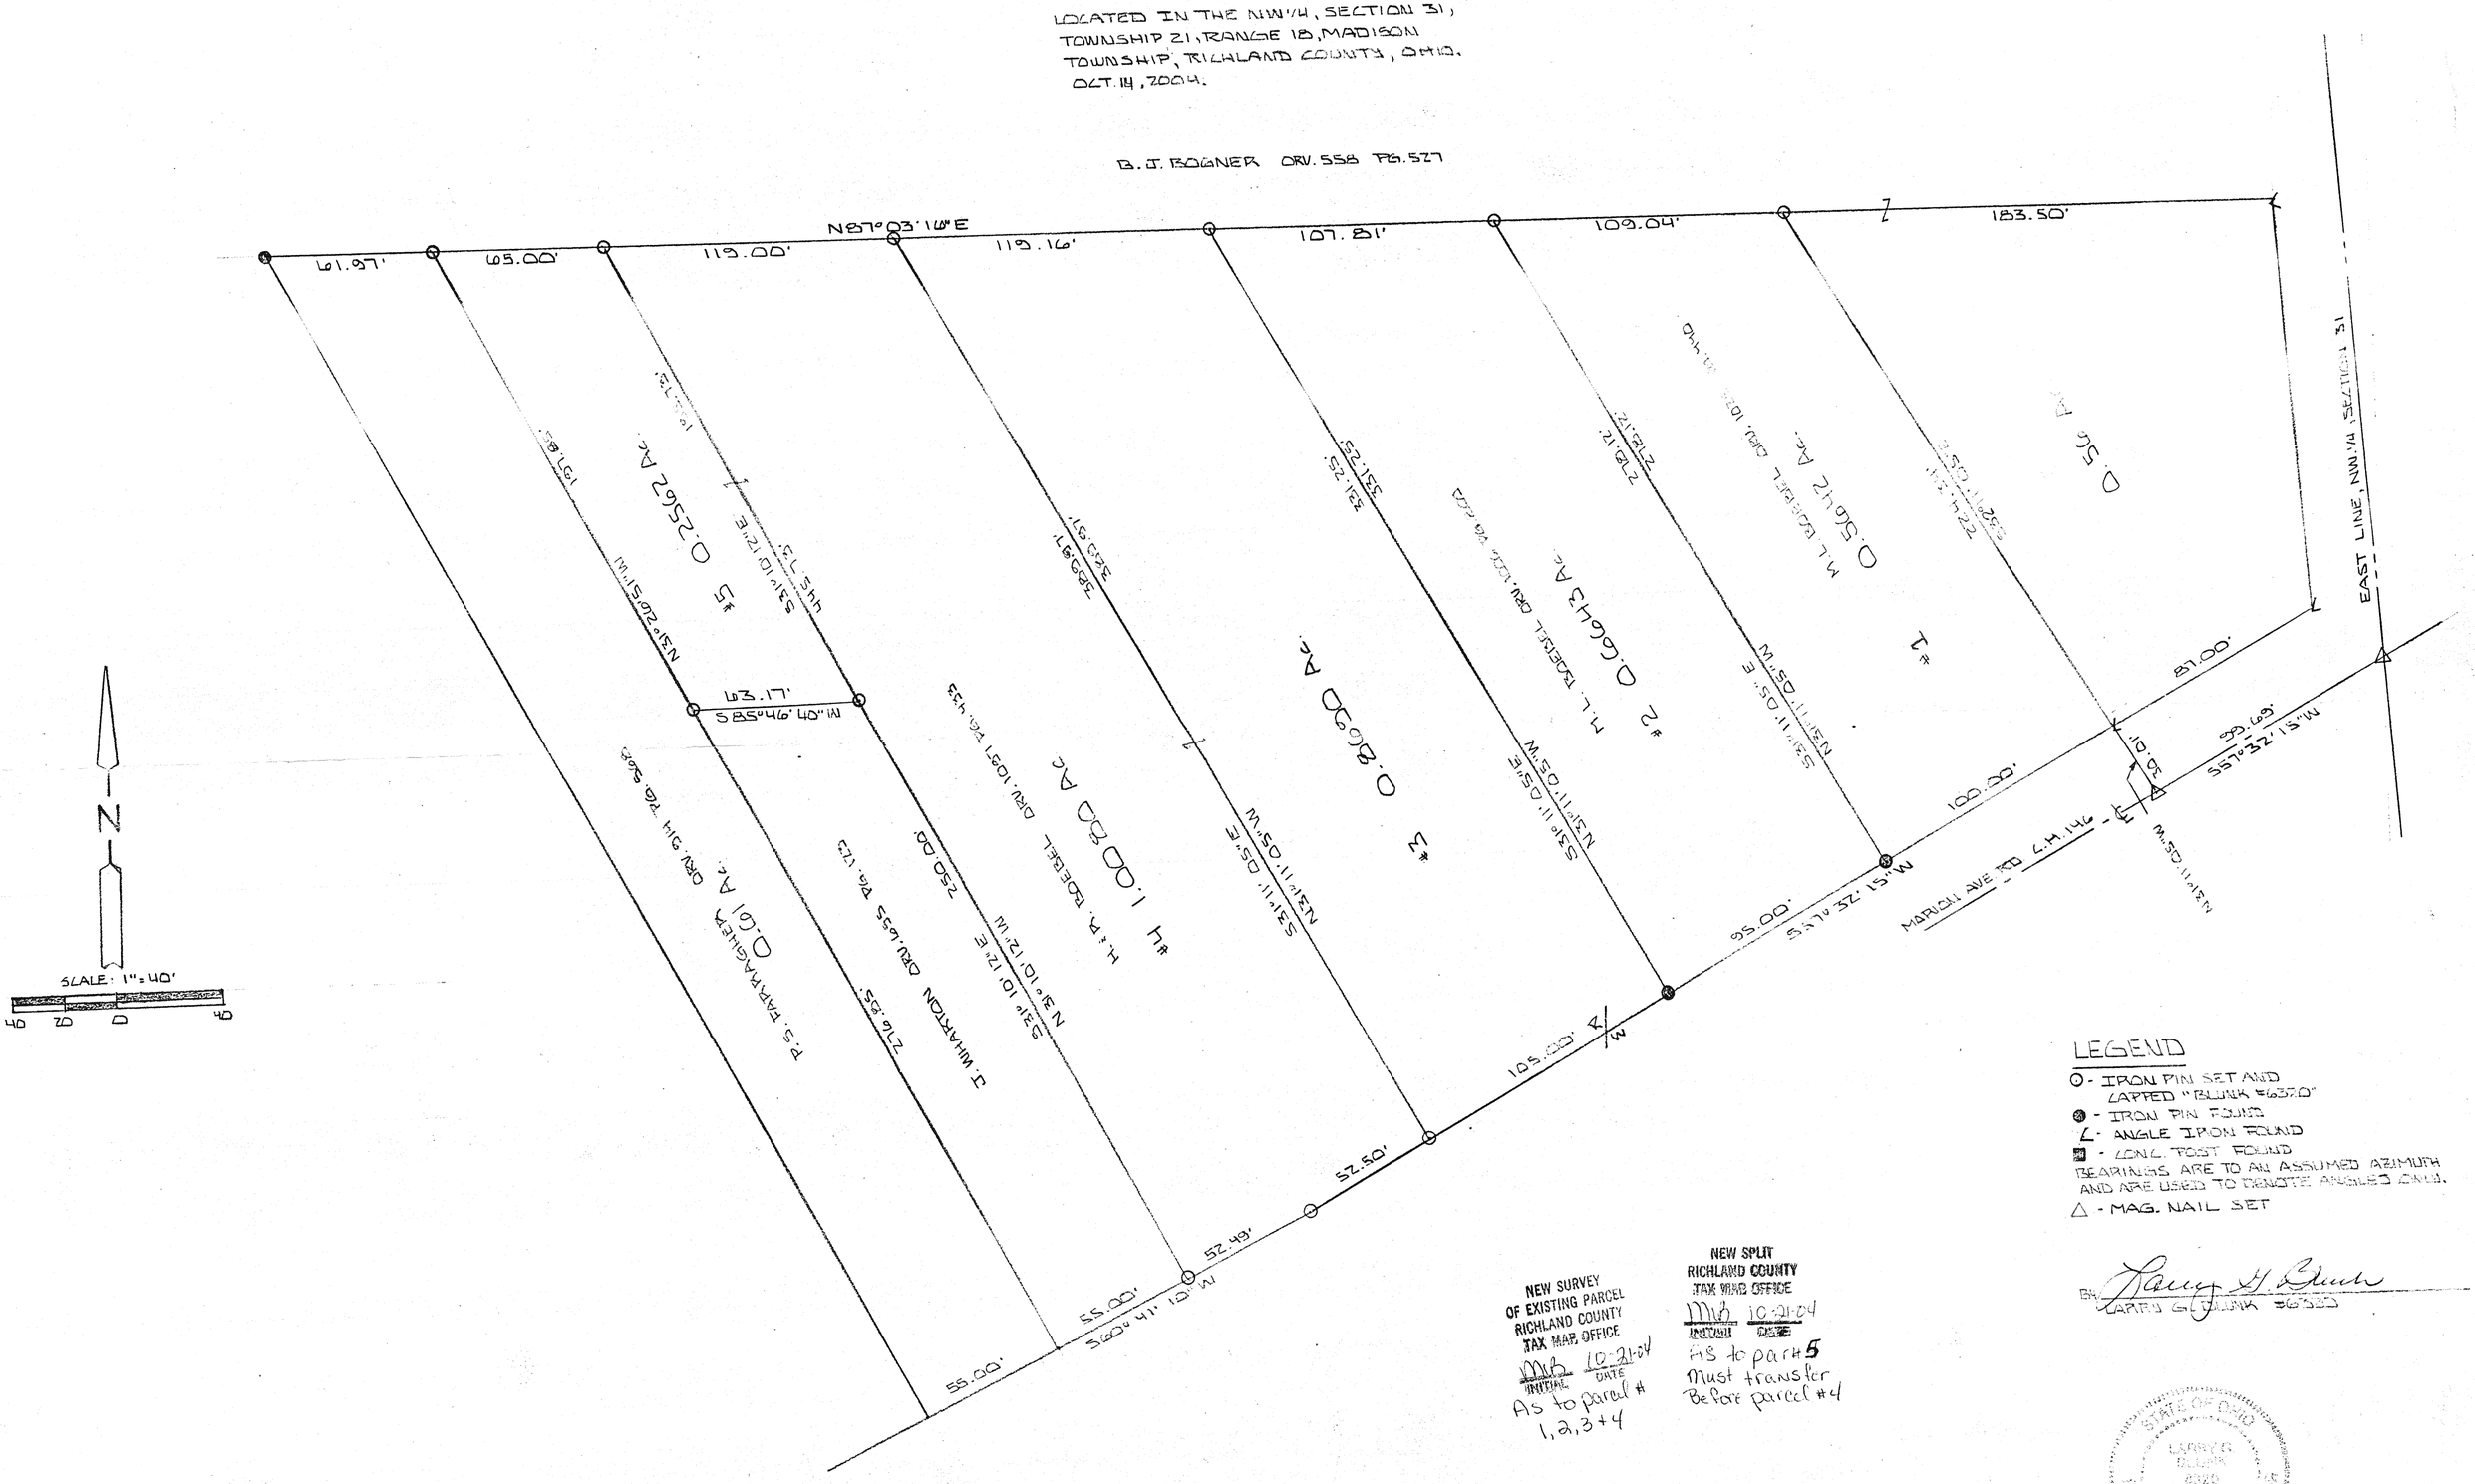

LEGEND

- ○ - IRON PIN SET AND CAPPED "BLUNK 6320"
- ⊗ - IRON PIN FOUND
- L - ANGLE IRON FOUND
- ▣ - CON'C. POST FOUND

BEARINGS ARE TO AN ASSUMED AZIMUTH AND ARE USED TO DENOTE ANGLES ONLY.

△ - MAG. NAIL SET

BY: Larry G. Blunk
LARRY G. BLUNK 6320

NEW SURVEY
OF EXISTING PARCEL
RICHLAND COUNTY
TAX MAP OFFICE
MB 10-21-04
INITIAL DATE
As to parcel # 1,2,3+4

NEW SPLIT
RICHLAND COUNTY
TAX MAP OFFICE
MB 10-21-04
INITIAL DATE
As to parcel #5
Must transfer
Before parcel #4

STATE OF OHIO
LARRY G. BLUNK
6320
REGISTERED
PROFESSIONAL SURVEYOR