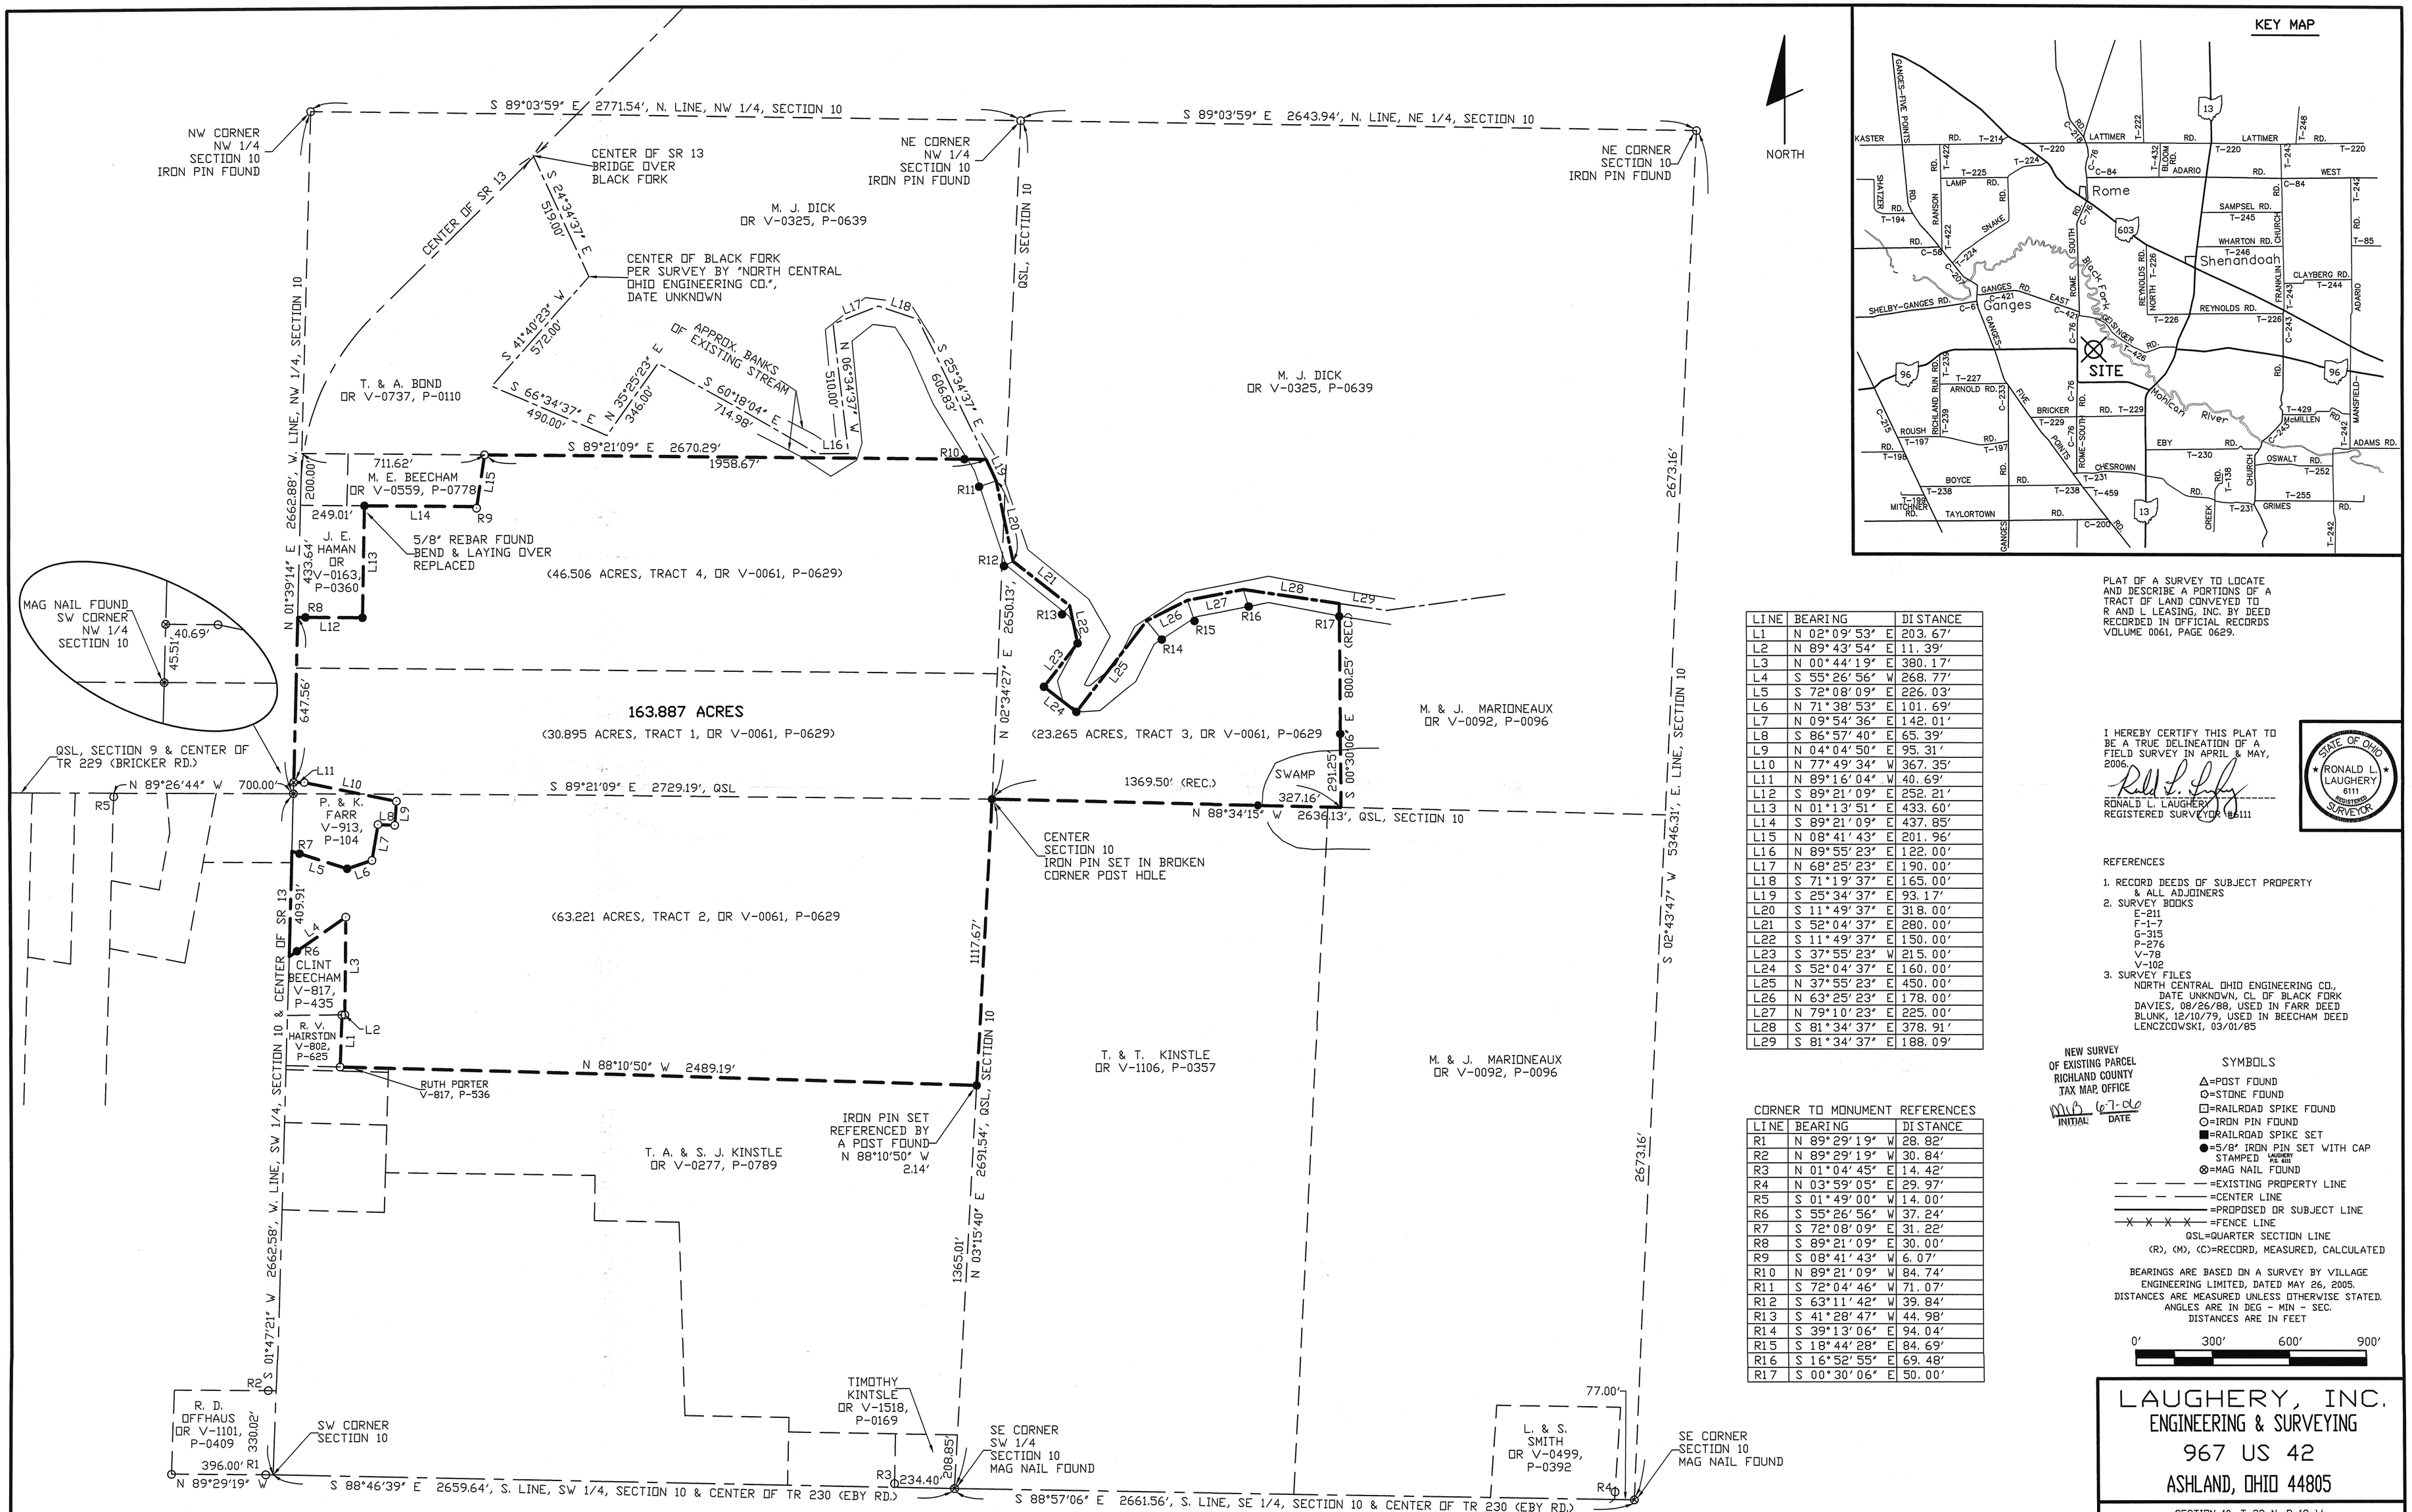

PLAT OF A SURVEY TO LOCATE AND DESCRIBE A PORTIONS OF A TRACT OF LAND CONVEYED TO R AND L LEASING, INC. BY DEED RECORDED IN OFFICIAL RECORDS VOLUME 0061, PAGE 0629.

LINE	BEARING	DISTANCE
L1	N 02°09'53" E	203.67'
L2	N 89°43'54" E	11.39'
L3	N 00°44'19" E	380.17'
L4	S 55°26'56" W	268.77'
L5	S 72°08'09" E	226.03'
L6	N 71°38'53" E	101.69'
L7	N 09°54'36" E	142.01'
L8	S 86°57'40" E	65.39'
L9	N 04°04'50" E	95.31'
L10	N 77°49'34" W	367.35'
L11	N 89°16'04" W	40.69'
L12	S 89°21'09" E	252.21'
L13	N 01°13'51" E	433.60'
L14	S 89°21'09" E	437.85'
L15	N 08°41'43" E	201.96'
L16	N 89°55'23" E	122.00'
L17	N 68°25'23" E	190.00'
L18	S 71°19'37" E	165.00'
L19	S 25°34'37" E	93.17'
L20	S 11°49'37" E	318.00'
L21	S 52°04'37" E	280.00'
L22	S 11°49'37" E	150.00'
L23	S 37°55'23" W	215.00'
L24	S 52°04'37" E	160.00'
L25	N 37°55'23" E	450.00'
L26	N 63°25'23" E	178.00'
L27	N 79°10'23" E	225.00'
L28	S 81°34'37" E	378.91'
L29	S 81°34'37" E	188.09'

CORNER TO MONUMENT REFERENCES

LINE	BEARING	DISTANCE
R1	N 89°29'19" W	28.82'
R2	N 89°29'19" W	30.84'
R3	N 01°04'45" E	14.42'
R4	N 03°59'05" E	29.97'
R5	S 01°49'00" W	14.00'
R6	S 55°26'56" W	37.24'
R7	S 72°08'09" E	31.22'
R8	S 89°21'09" E	30.00'
R9	S 08°41'43" W	6.07'
R10	N 89°21'09" W	84.74'
R11	S 72°04'46" W	71.07'
R12	S 63°11'42" W	39.84'
R13	S 41°28'47" W	44.98'
R14	S 39°13'06" E	94.04'
R15	S 18°44'28" E	84.69'
R16	S 16°52'55" E	69.48'
R17	S 00°30'06" E	50.00'

I HEREBY CERTIFY THIS PLAT TO BE A TRUE DELINEATION OF A FIELD SURVEY IN APRIL & MAY, 2006.

RONALD L. LAUGHERY
REGISTERED SURVEYOR 6111

STATE OF OHIO
RONALD L. LAUGHERY
6111
REGISTERED
SURVEYOR

REFERENCES

1. RECORD DEEDS OF SUBJECT PROPERTY & ALL ADJOINERS
2. SURVEY BOOKS
   - E-211
   - F-1-7
   - G-315
   - P-276
   - V-78
   - V-102
3. SURVEY FILES
   - NORTH CENTRAL OHIO ENGINEERING CO., DATE UNKNOWN, CL OF BLACK FORK
   - DAVIES, 08/26/88, USED IN FARR DEED
   - BLUNK, 12/10/79, USED IN BEECHAM DEED
   - LENCZOWSKI, 03/01/85

NEW SURVEY OF EXISTING PARCEL RICHLAND COUNTY TAX MAP OFFICE

INITIAL 6-7-06 DATE

SYMBOLS

- △=POST FOUND
- ⊙=STONE FOUND
- ⊡=RAILROAD SPIKE FOUND
- ○=IRON PIN FOUND
- ■=RAILROAD SPIKE SET
- ●=5/8" IRON PIN SET WITH CAP STAMPED LAUGHERY P.S. 6111
- ⊗=MAG NAIL FOUND
- — — — —=EXISTING PROPERTY LINE
- ——— - ———=CENTER LINE
- ———=PROPOSED OR SUBJECT LINE
- X X X X=FENCE LINE
- QSL=QUARTER SECTION LINE
- (R), (M), (C)=RECORD, MEASURED, CALCULATED

BEARINGS ARE BASED ON A SURVEY BY VILLAGE ENGINEERING LIMITED, DATED MAY 26, 2005.
DISTANCES ARE MEASURED UNLESS OTHERWISE STATED.
ANGLES ARE IN DEG - MIN - SEC.
DISTANCES ARE IN FEET

0' 300' 600' 900'

LAUGHERY, INC.
ENGINEERING & SURVEYING
967 US 42
ASHLAND, OHIO 44805

SECTION 10, T-22-N, R-18-W
FRANKLIN TOWNSHIP
RICHLAND COUNTY, OHIO

DRAWN BY RLL DATE 05/15/06 SCALE 1"=300'