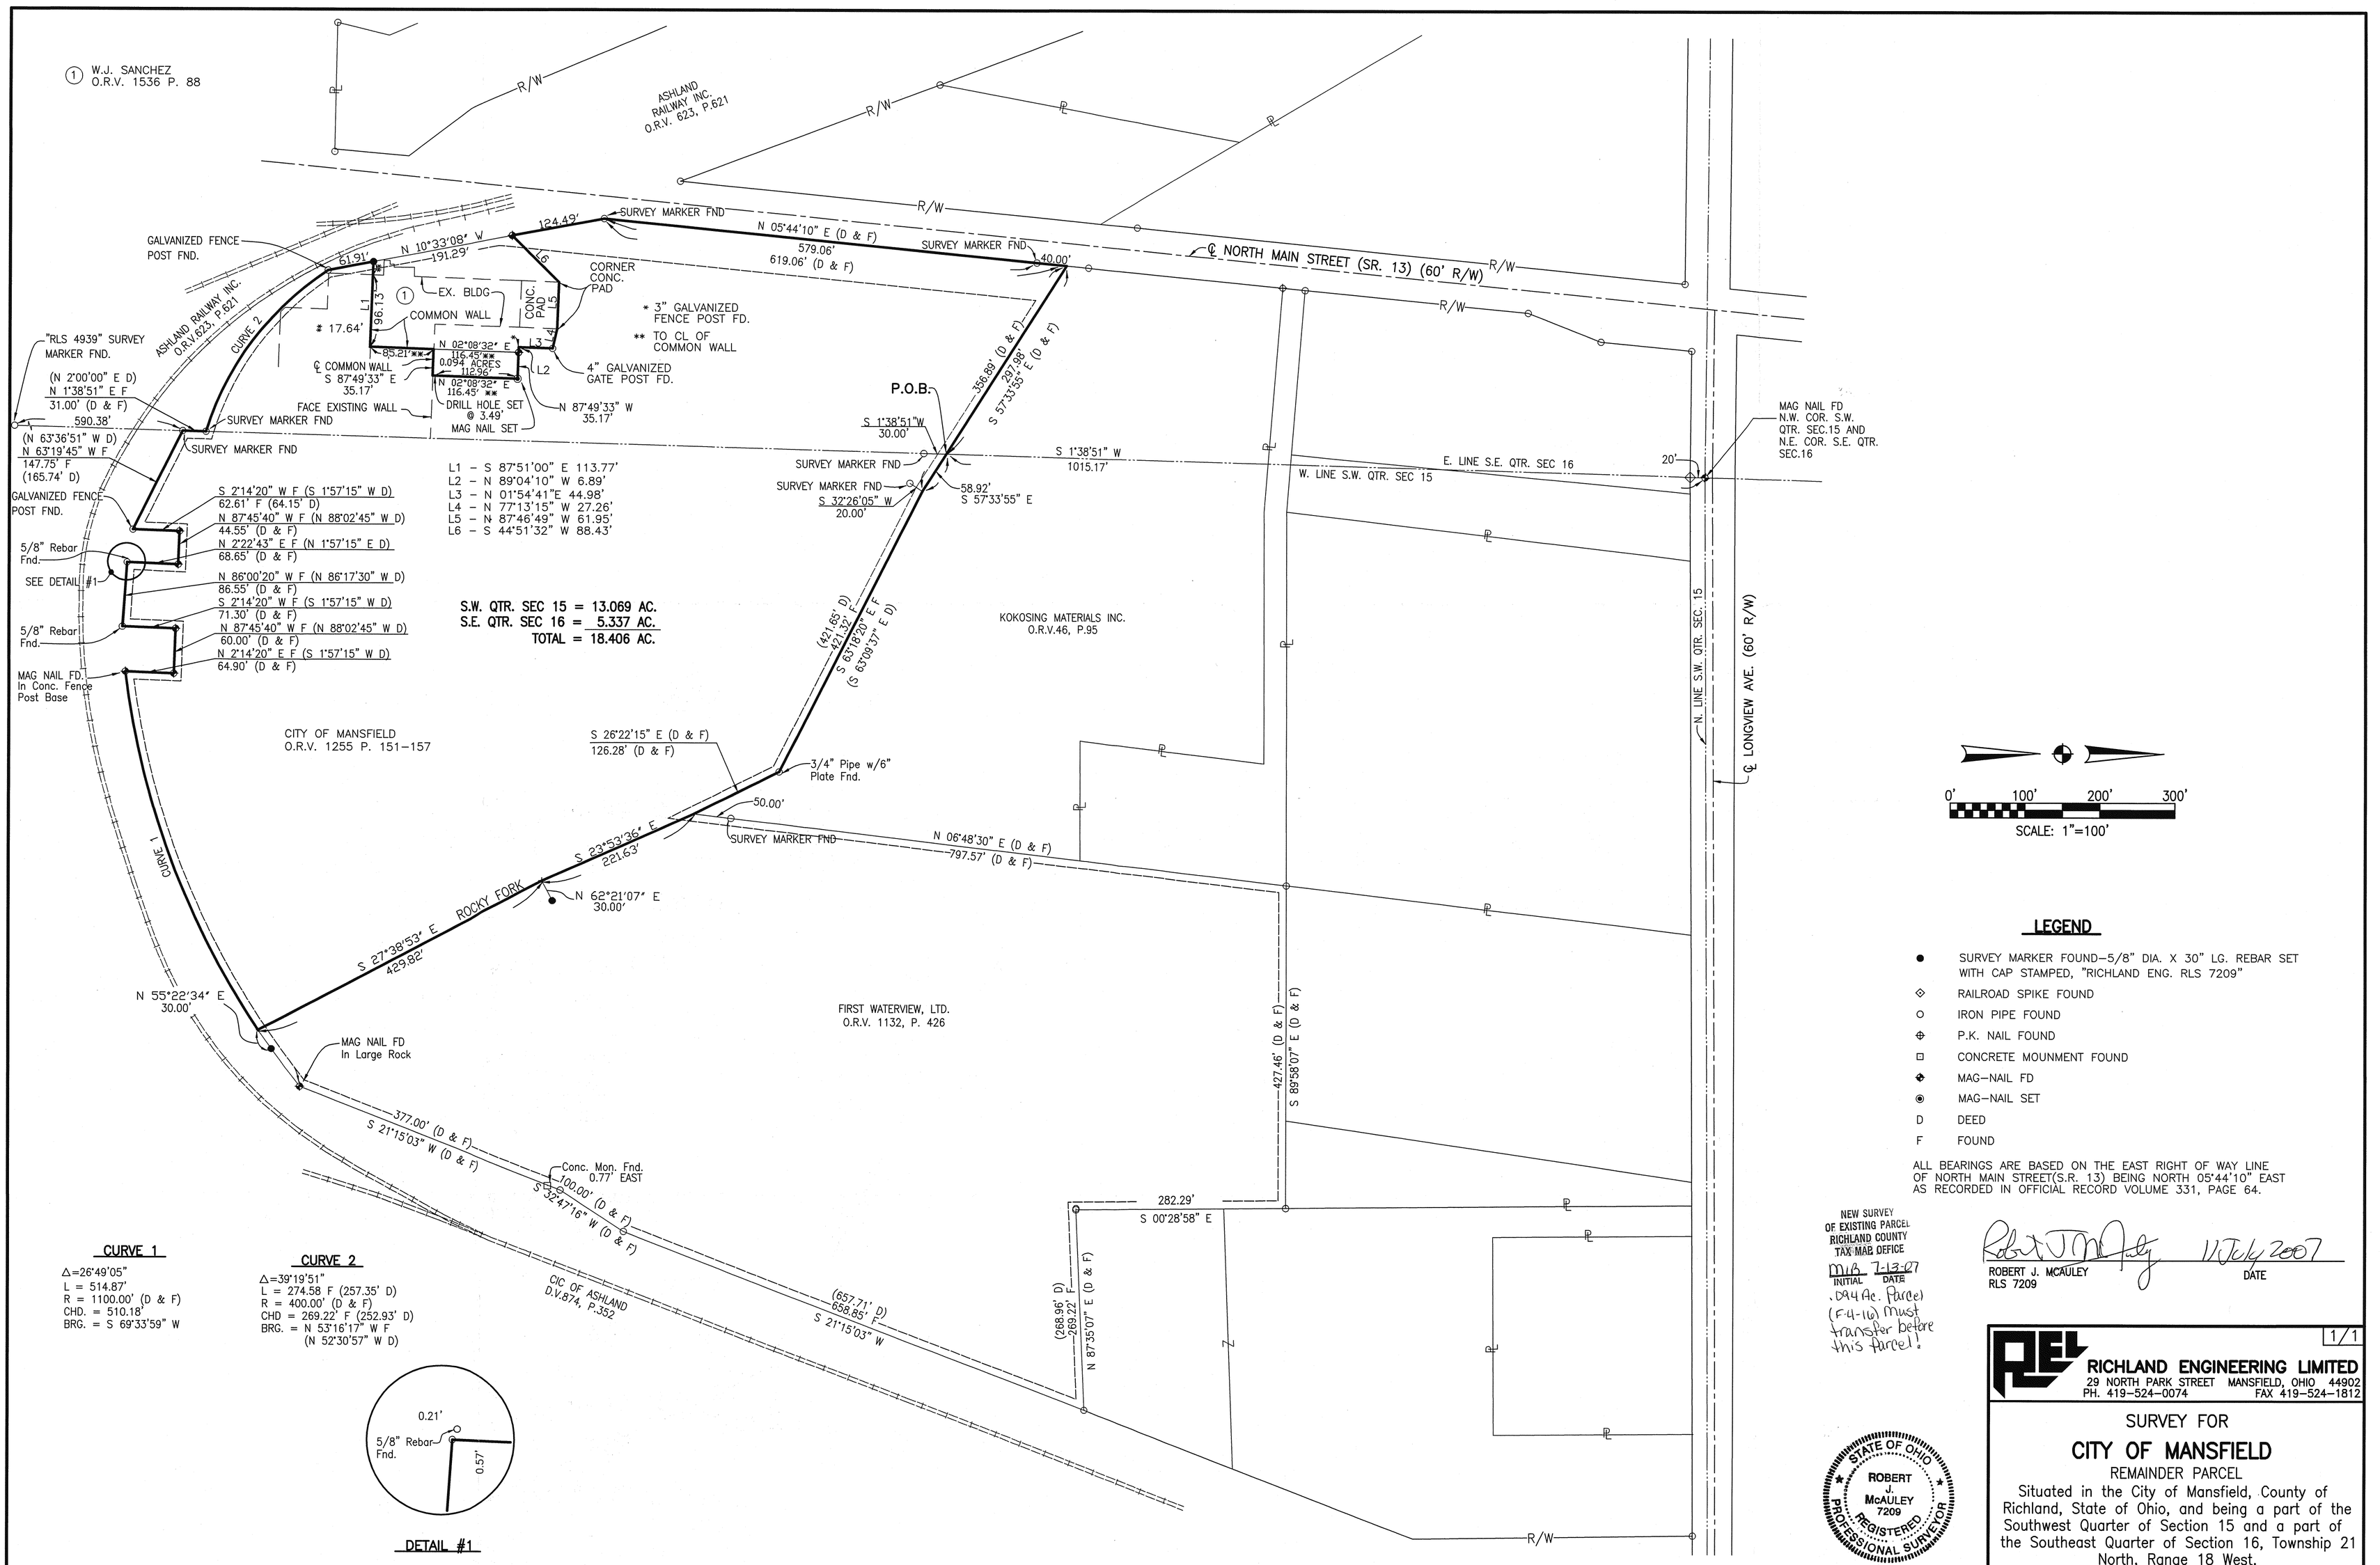

CURVE 1

Δ=26°49'05"
L = 514.87'
R = 1100.00' (D & F)
CHD. = 510.18'
BRG. = S 69°33'59" W

CURVE 2

Δ=39°19'51"
L = 274.58 F (257.35' D)
R = 400.00' (D & F)
CHD = 269.22' F (252.93' D)
BRG. = N 53°16'17" W F
(N 52°30'57" W D)

DETAIL #1

LEGEND

- ● SURVEY MARKER FOUND–5/8" DIA. X 30" LG. REBAR SET WITH CAP STAMPED, "RICHLAND ENG. RLS 7209"
- ◈ RAILROAD SPIKE FOUND
- ○ IRON PIPE FOUND
- ⊕ P.K. NAIL FOUND
- ⊡ CONCRETE MOUNMENT FOUND
- ◆ MAG–NAIL FD
- ◉ MAG–NAIL SET
- D DEED
- F FOUND

ALL BEARINGS ARE BASED ON THE EAST RIGHT OF WAY LINE OF NORTH MAIN STREET(S.R. 13) BEING NORTH 05°44'10" EAST AS RECORDED IN OFFICIAL RECORD VOLUME 331, PAGE 64.

NEW SURVEY OF EXISTING PARCEL RICHLAND COUNTY TAX MAP OFFICE

MLB 7-13-07
INITIAL DATE

.094 Ac. Parcel (5-4-10) Must transfer before this Parcel!

Robert J. McAuley 11 July 2007
ROBERT J. MCAULEY
RLS 7209
DATE

STATE OF OHIO
ROBERT J. McAULEY
7209
REGISTERED PROFESSIONAL SURVEYOR

1/1

RICHLAND ENGINEERING LIMITED
29 NORTH PARK STREET MANSFIELD, OHIO 44902
PH. 419–524–0074 FAX 419–524–1812

SURVEY FOR

CITY OF MANSFIELD

REMAINDER PARCEL

Situated in the City of Mansfield, County of Richland, State of Ohio, and being a part of the Southwest Quarter of Section 15 and a part of the Southeast Quarter of Section 16, Township 21 North, Range 18 West.

Job No. 1070563REM Date 07/05/07 Drawn By rmc

107056REM