PLAT OF BOUNDARY SURVEY

DESSIE KUHN ESTATE

PART OF THE SOUTHEAST AND SOUTHWEST QUARTERS, SECTION TEN (10)
TOWNSHIP TWENTY-TWO (22), RANGE NINETEEN (19)
JACKSON TOWNSHIP, RICHLAND COUNTY, OHIO

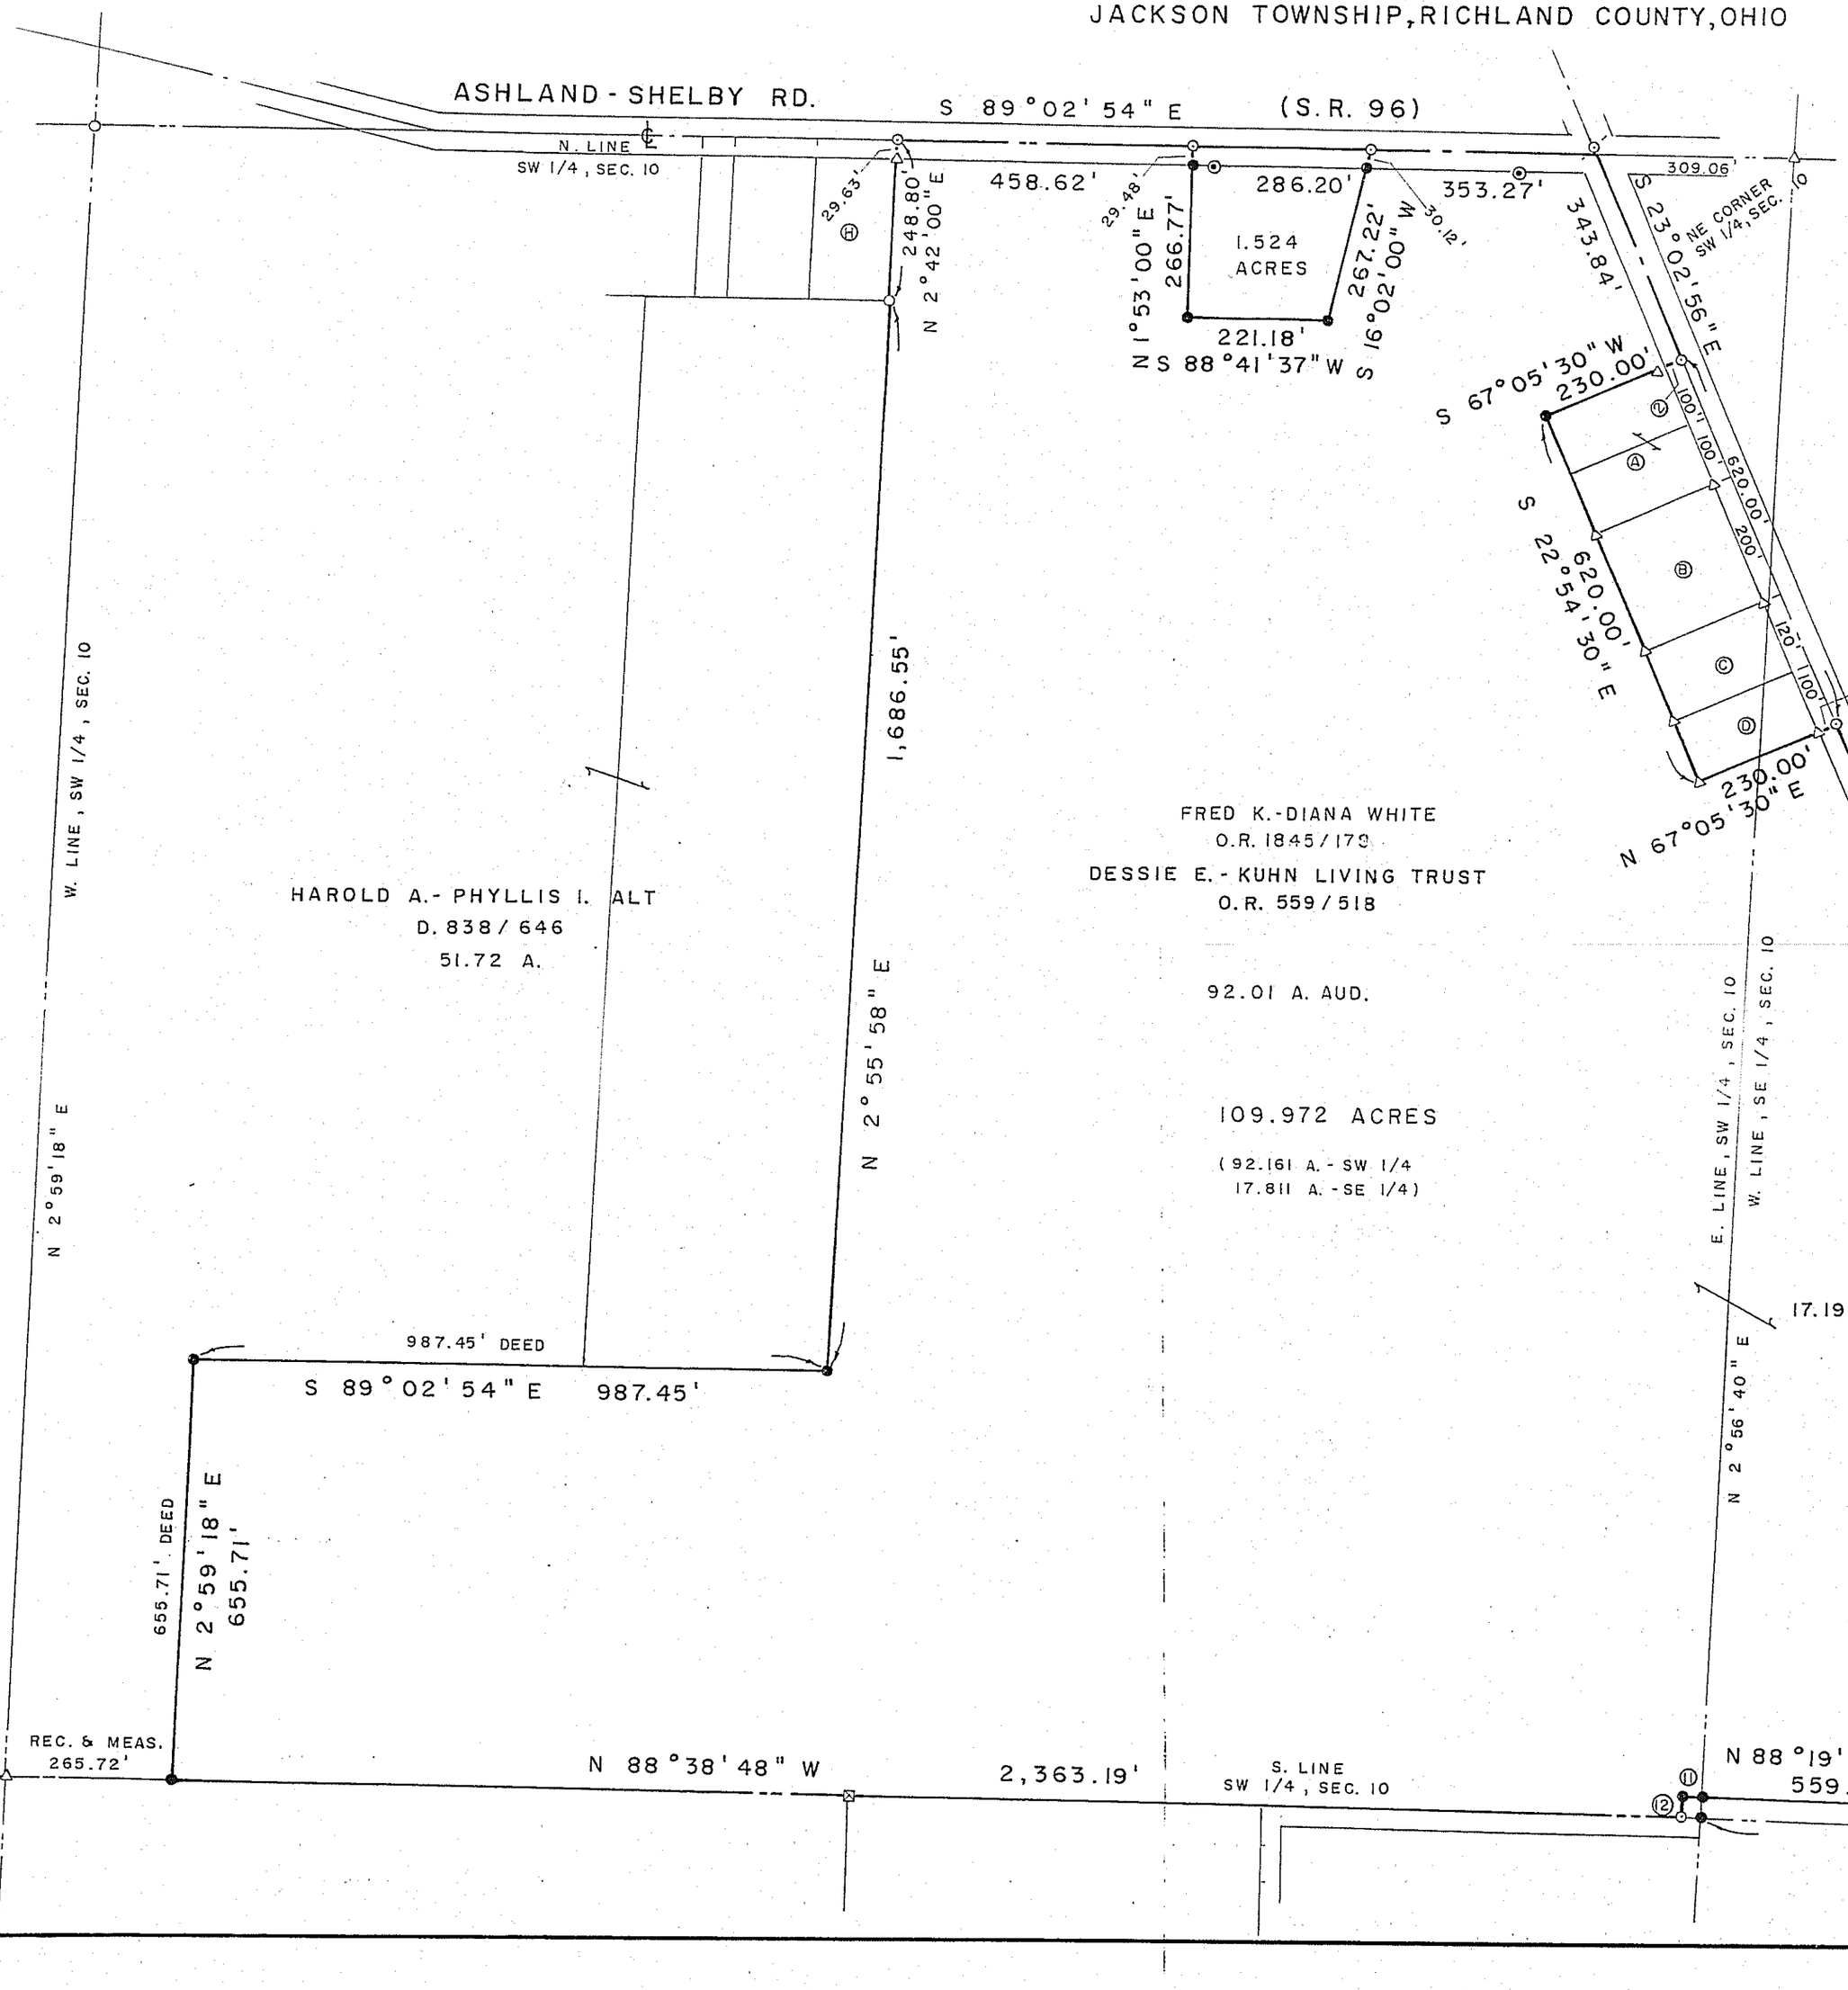

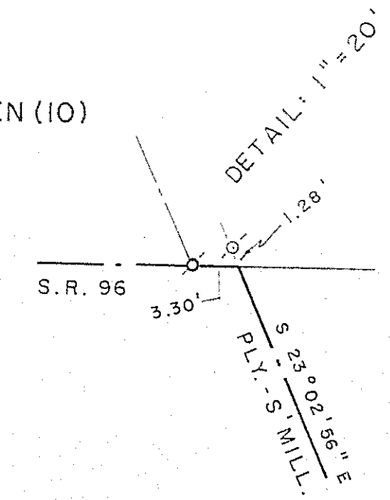

COURSES

②	S 65°36'49" W	45.56'
⑦	S 22°52'15" E	100.00'
⑨	S 67°03'24" W	119.92'
⑪	N 88°38'48" W	30.00'
⑫	S 2°56'40" W	30.00'

SCALE: 1" = 200'

200 150 100 50 0 100 200

BEARINGS ARE BASED ON SURVEY FILE F-4-53.

REFERENCES

Ⓐ ALICE E. JIMISON
O.R. 553/558 0.53 A. - 0.53 A.

Ⓑ RUSSELL D. - PATRICIA A. TODD
O.R. 925/96 1.0560 A.

Ⓒ WILLIAM A. - JANET L. KEHRES
D. 608/286 0.64 A.

Ⓓ MICHAEL R. DAWSON - TERESA J. OSOWSKI
O.R. 1736/793 0.53 A.

Ⓔ JOHN M. - TERESA A. ROTH
O.R. 79/391 0.53 A.

Ⓕ JAY C. - JULIE A. PETTIT
O.R. 1102/691 1.78 A.

Ⓖ R. P. F. LIMITED PARTNERSHIP
O.R. 519/394 0.75 A.

Ⓗ ANTHONY D. - TAMARA S. SMITH
O.R. 1426/169 0.7146 A.

STATE OF OHIO
CHARLES A. KERG
7152
REGISTERED
PROFESSIONAL SURVEYOR

NEW SPLIT
RICHLAND COUNTY
TAX MAP OFFICE
INITIAL 9.9.08 DATE

NEW SURVEY
OF EXISTING PARCEL
RICHLAND COUNTY
TAX MAP OFFICE
INITIAL 9.9.08 DATE

LEGEND

- △ IRON PIN FOUND
- ○ IRON PIPE FOUND
- ⌀ CRIMPED PIPE FOUND
- RAILROAD SPIKE FOUND
- P. K. NAIL FOUND
- SURVEY SPIKE FOUND
- ⊙ CONCRETE R/W MONUMENT FOUND
- ⊠ WOOD FENCEPOST FOUND
- ⊙ 2" MAGNAIL SET
- ● 5/8" IRON PIN SET WITH CAP STAMPED "C. KERG, RLS 7152"

PREPARED BY
KERG SURVEYING
Charles A. Kerg
CHARLES A. KERG
REGISTERED OHIO SURVEYOR NO. 7152
DATE: SEPTEMBER 2, 2008

Jackson Twp Zoning
Date 9-9-08

10-08