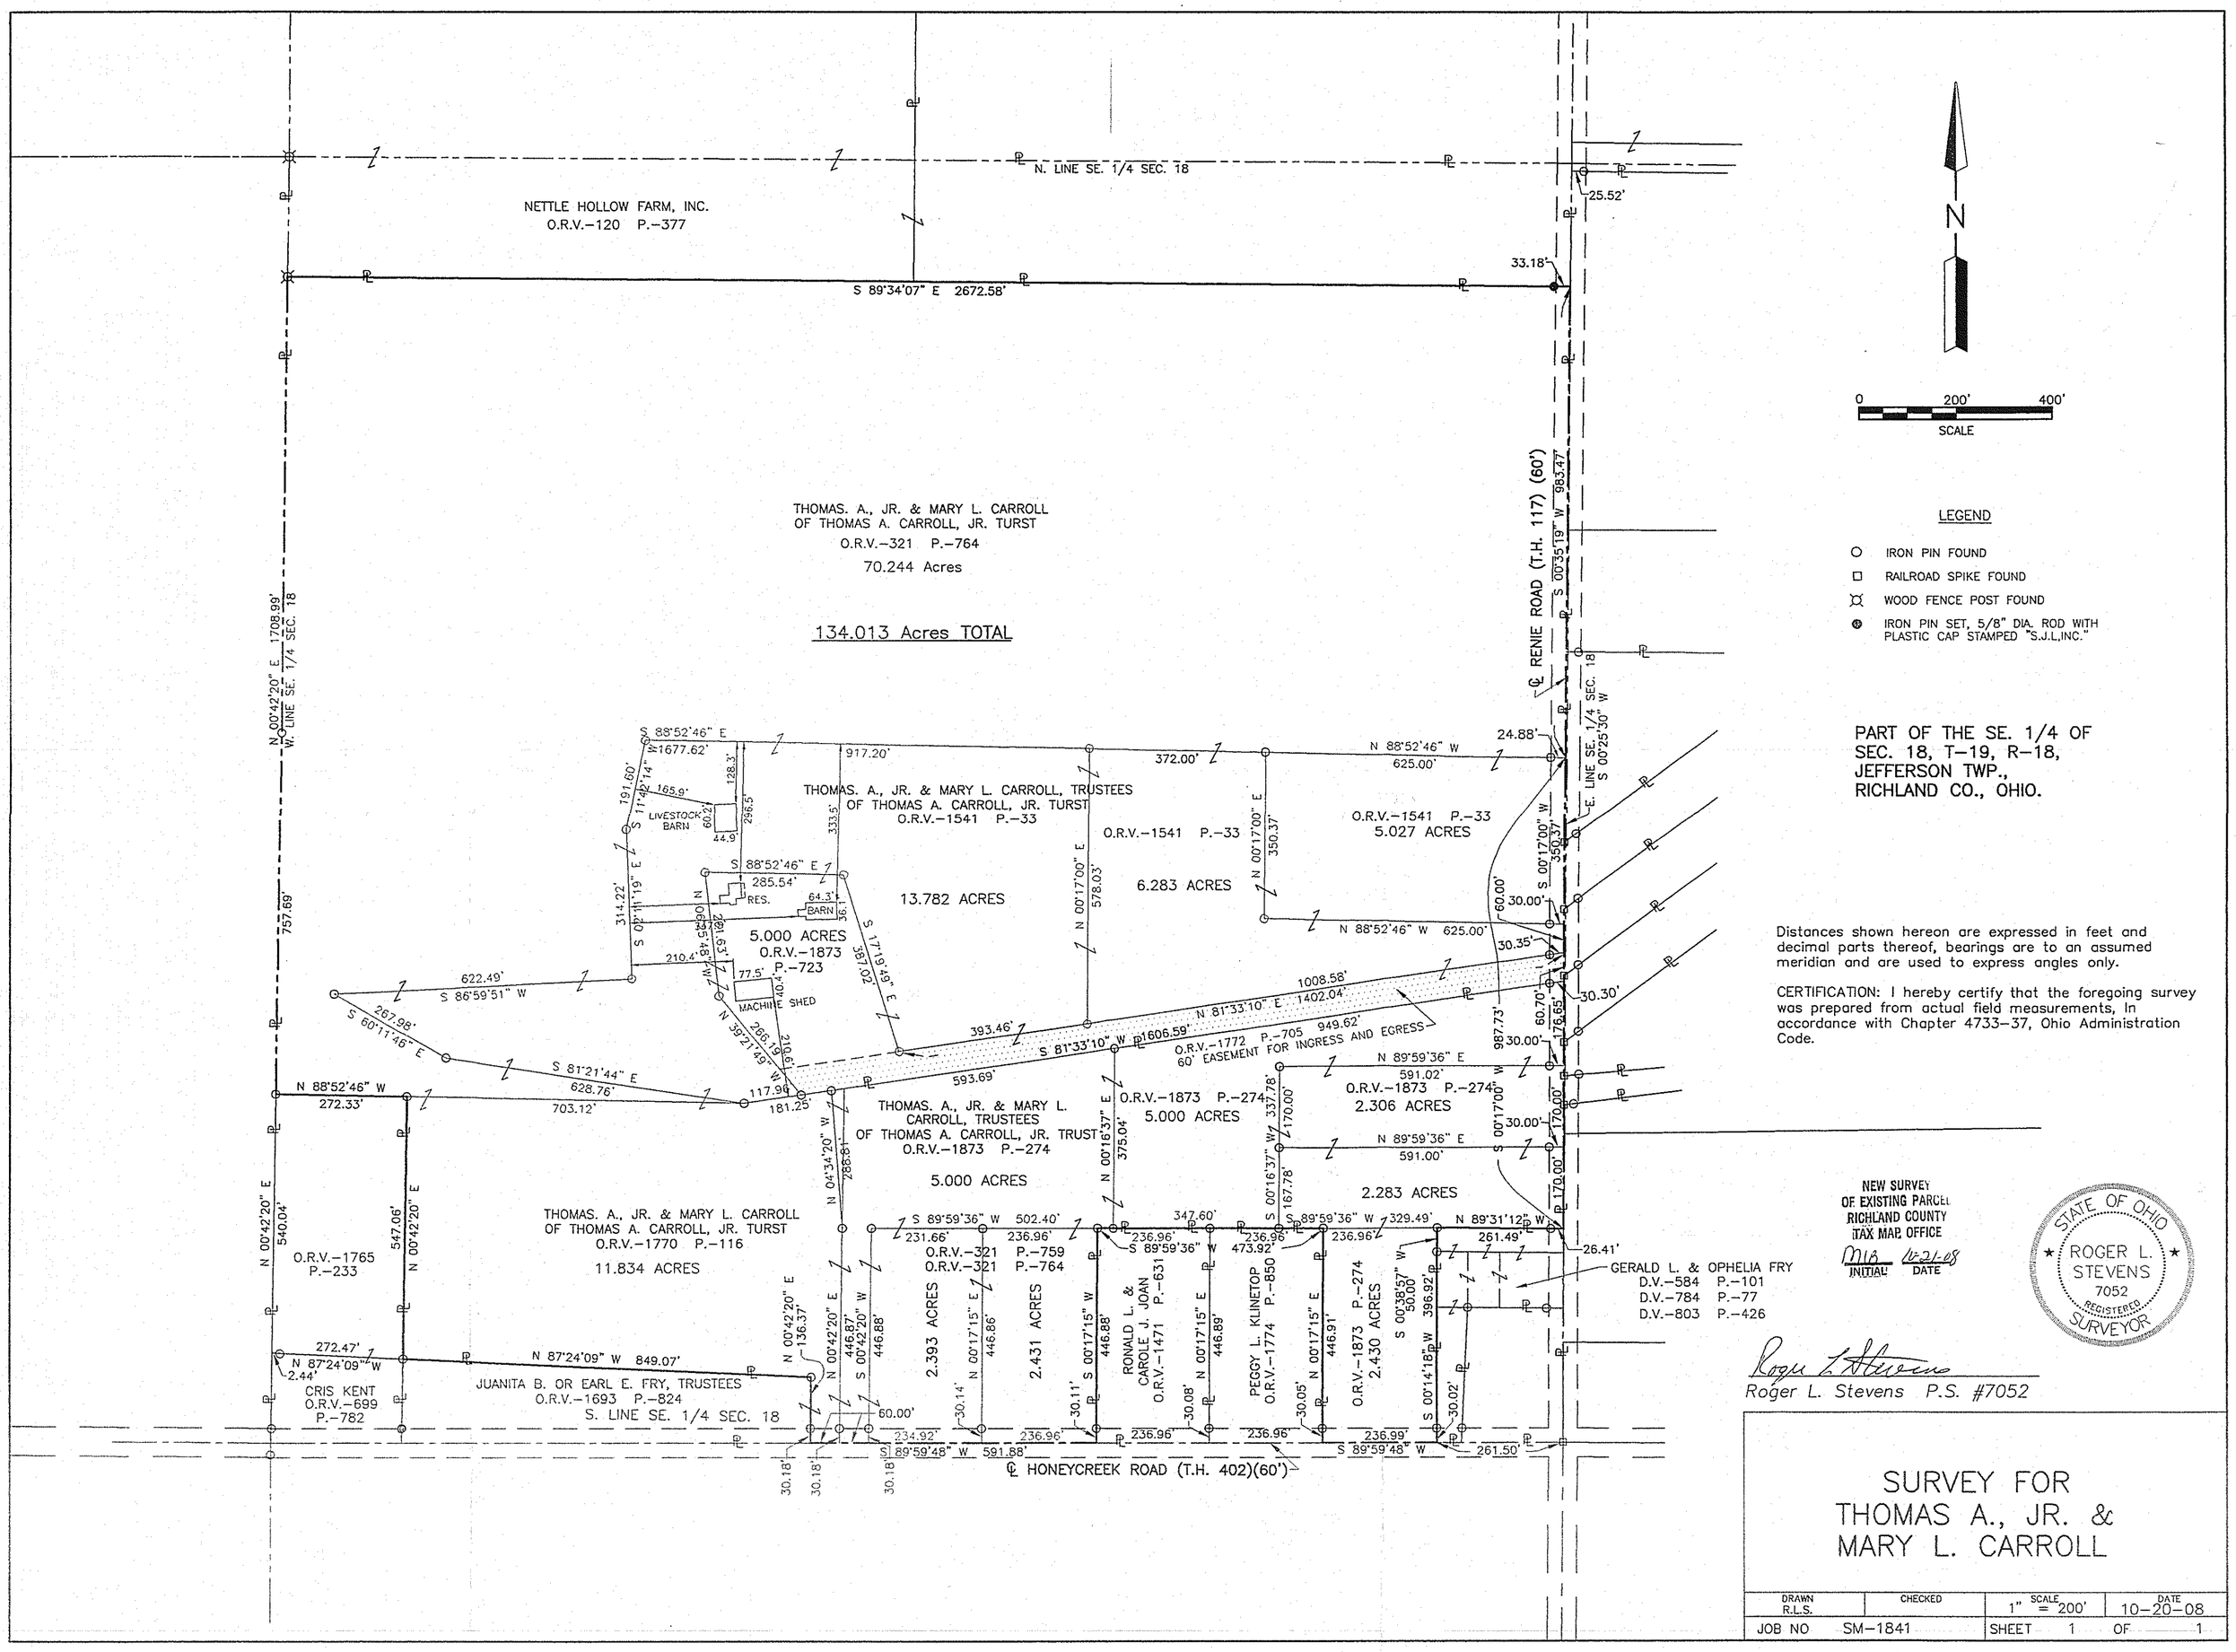
N
0 200' 400'
SCALE
N. LINE SE. 1/4 SEC. 18
NETTLE HOLLOW FARM, INC.
O.R.V.-120 P.-377
S 89°34'07" E 2672.58'
25.52'
33.18'
THOMAS. A., JR. & MARY L. CARROLL
OF THOMAS A. CARROLL, JR. TURST
O.R.V.-321 P.-764
70.244 Acres
134.013 Acres TOTAL
℄ RENIE ROAD (T.H. 117) (60')
S 00°35'19" W 983.47'
E. LINE SE. 1/4 SEC. 18
S 00°25'30" W
N 00°42'20" E 1708.99'
W. LINE SE. 1/4 SEC. 18
757.69'
THOMAS. A., JR. & MARY L. CARROLL, TRUSTEES
OF THOMAS A. CARROLL, JR. TURST
O.R.V.-1541 P.-33
13.782 ACRES
O.R.V.-1541 P.-33
6.283 ACRES
O.R.V.-1541 P.-33
5.027 ACRES
LIVESTOCK BARN
RES.
BARN
MACHINE SHED
5.000 ACRES
O.R.V.-1873
P.-723
O.R.V.-1772 P.-705
60' EASEMENT FOR INGRESS AND EGRESS
THOMAS. A., JR. & MARY L.
CARROLL, TRUSTEES
OF THOMAS A. CARROLL, JR. TRUST
O.R.V.-1873 P.-274
5.000 ACRES
O.R.V.-1873 P.-274
2.306 ACRES
2.283 ACRES
THOMAS. A., JR. & MARY L. CARROLL
OF THOMAS A. CARROLL, JR. TURST
O.R.V.-1770 P.-116
11.834 ACRES
O.R.V.-1765
P.-233
O.R.V.-321 P.-759
O.R.V.-321 P.-764
2.393 ACRES
2.431 ACRES
RONALD L. & CAROLE J. JOAN
O.R.V.-1471 P.-631
PEGGY L. KLINETOP
O.R.V.-1774 P.-850
O.R.V.-1873 P.-274
2.430 ACRES
GERALD L. & OPHELIA FRY
D.V.-584 P.-101
D.V.-784 P.-77
D.V.-803 P.-426
CRIS KENT
O.R.V.-699
P.-782
JUANITA B. OR EARL E. FRY, TRUSTEES
O.R.V.-1693 P.-824
S. LINE SE. 1/4 SEC. 18
℄ HONEYCREEK ROAD (T.H. 402)(60')
LEGEND
IRON PIN FOUND
RAILROAD SPIKE FOUND
WOOD FENCE POST FOUND
IRON PIN SET, 5/8" DIA. ROD WITH PLASTIC CAP STAMPED "S.J.L.INC."
PART OF THE SE. 1/4 OF
SEC. 18, T-19, R-18,
JEFFERSON TWP.,
RICHLAND CO., OHIO.
Distances shown hereon are expressed in feet and decimal parts thereof, bearings are to an assumed meridian and are used to express angles only.
CERTIFICATION: I hereby certify that the foregoing survey was prepared from actual field measurements, in accordance with Chapter 4733-37, Ohio Administration Code.
NEW SURVEY
OF EXISTING PARCEL
RICHLAND COUNTY
TAX MAP OFFICE
MIB 10-21-08
INITIAL DATE
STATE OF OHIO
ROGER L. STEVENS
7052
REGISTERED
SURVEYOR
Roger L. Stevens P.S. #7052
SURVEY FOR
THOMAS A., JR. &
MARY L. CARROLL
DRAWN R.L.S.
CHECKED
SCALE 1" = 200'
DATE 10-20-08
JOB NO SM-1841
SHEET 1 OF 1