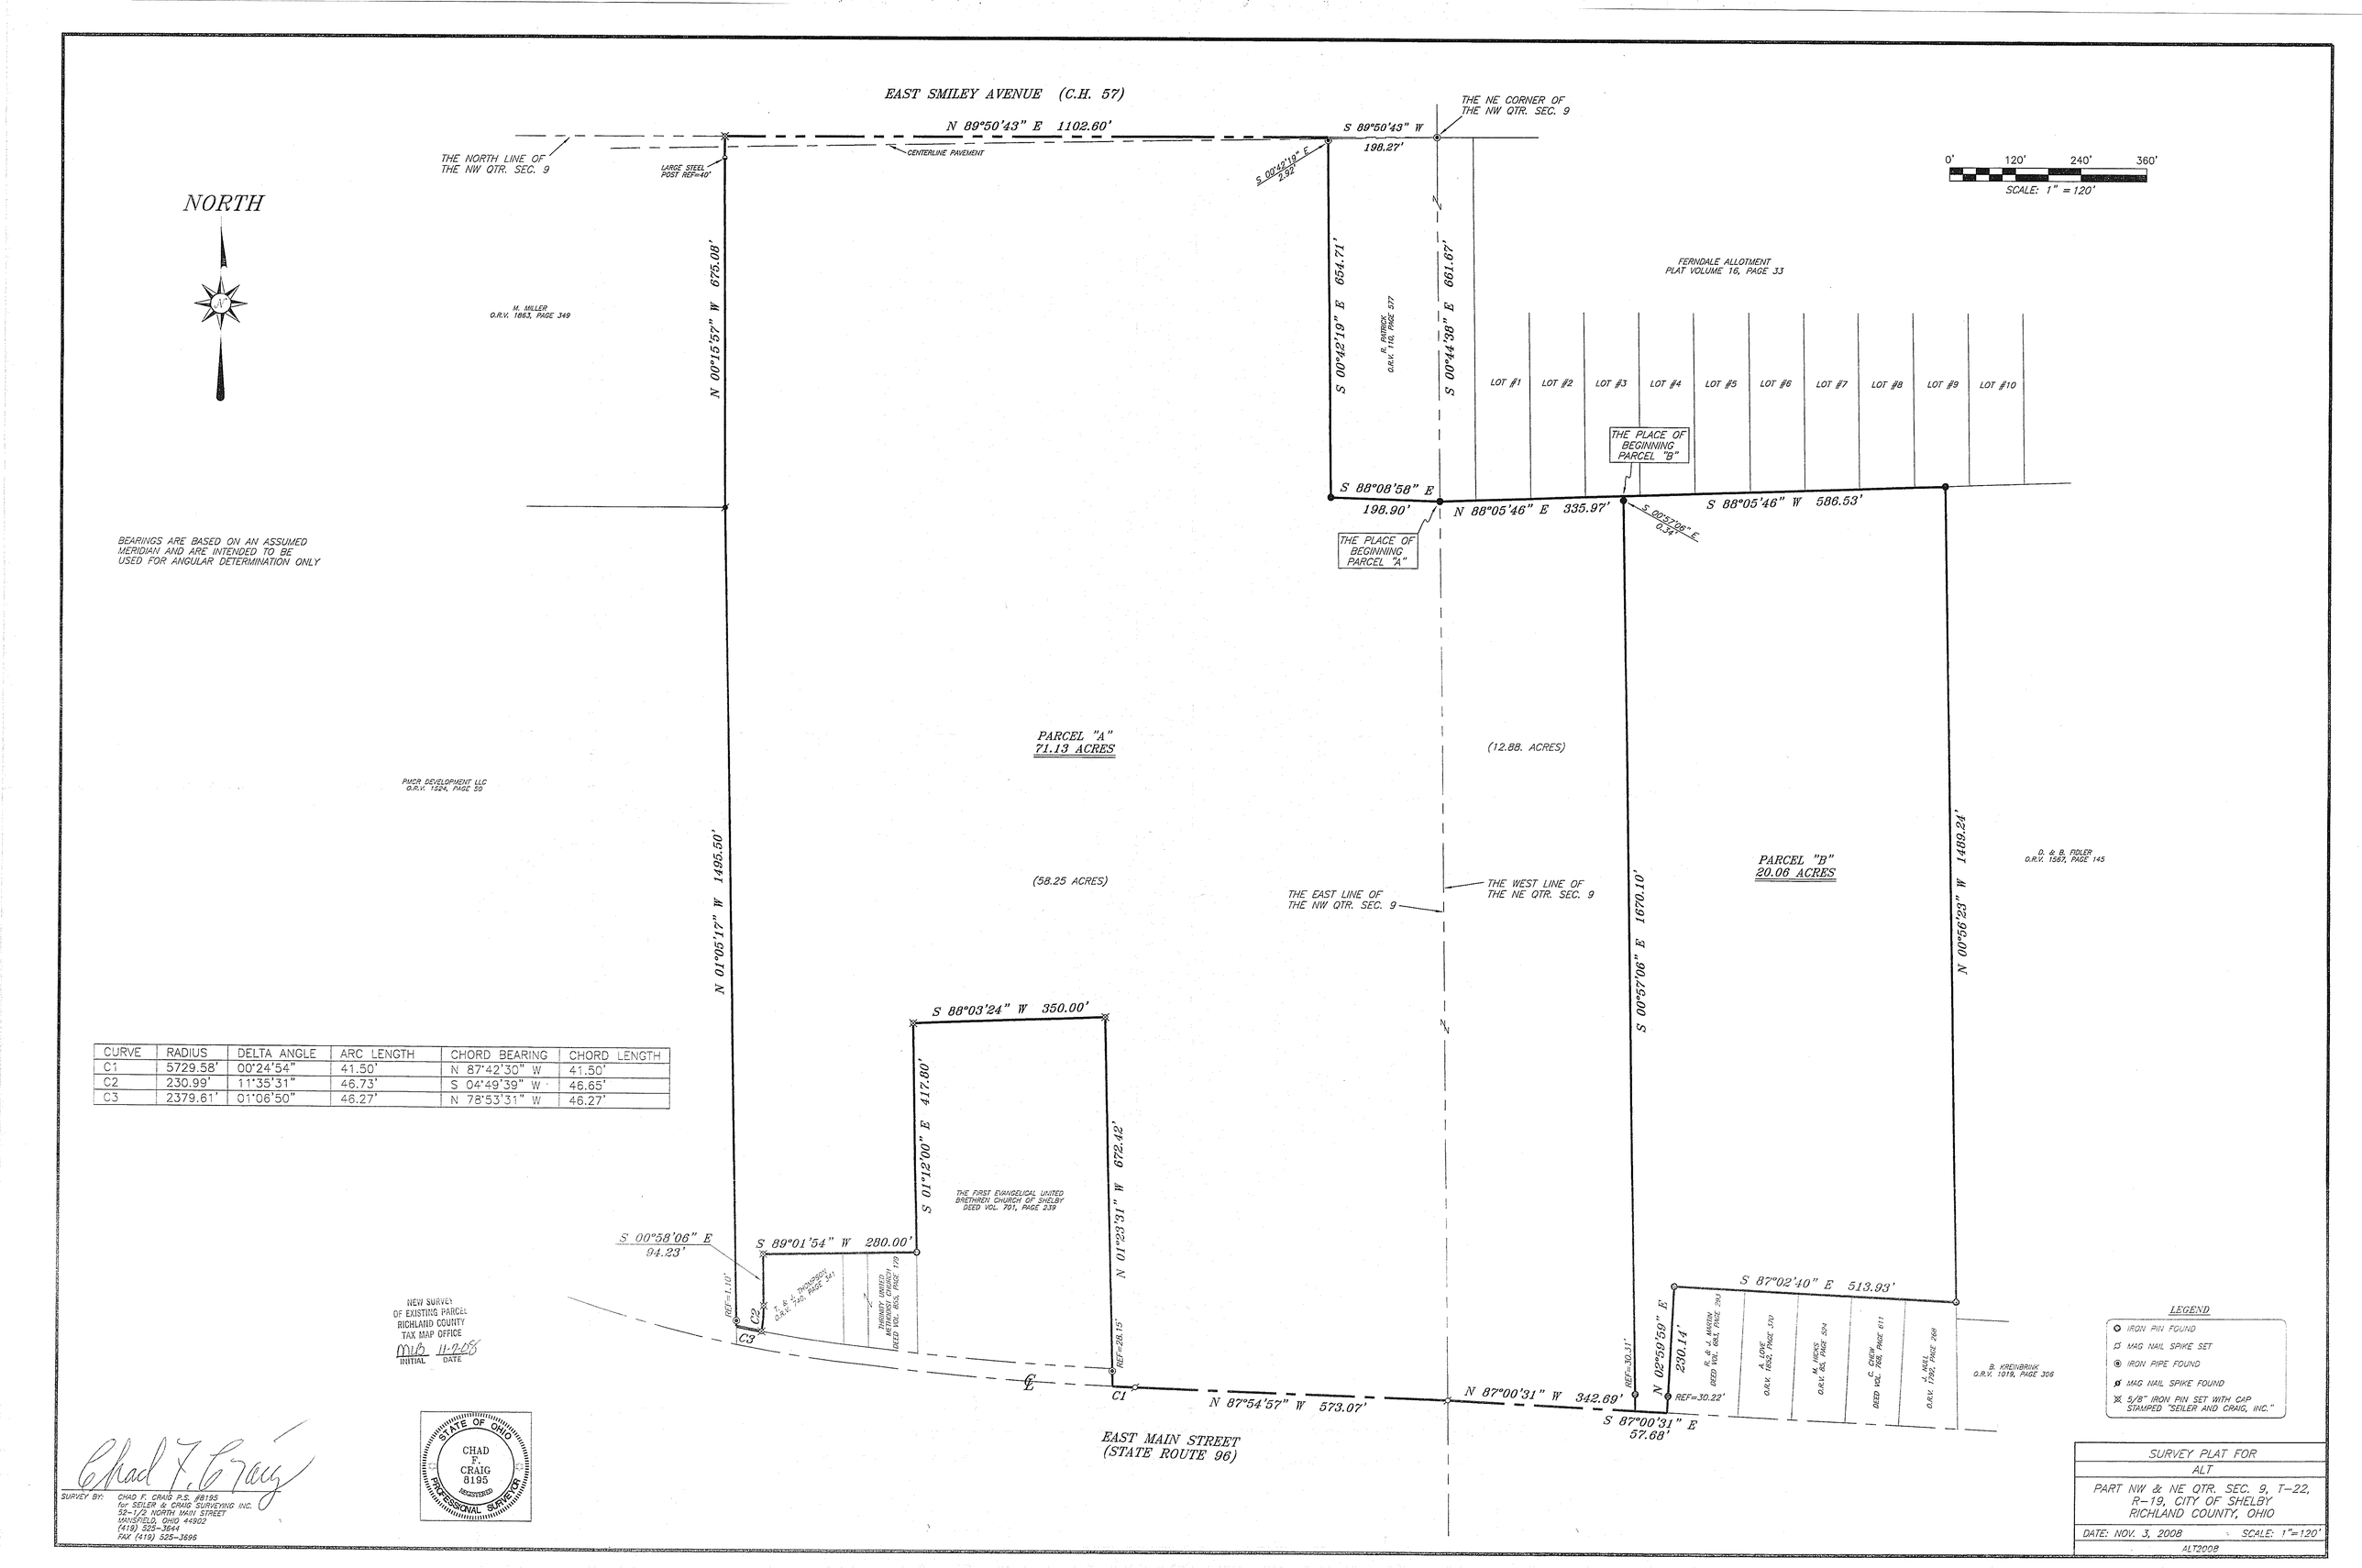


| CURVE | RADIUS | DELTA ANGLE | ARC LENGTH | CHORD BEARING | CHORD LENGTH |
|---|---|---|---|---|---|
| C1 | 5729.58' | 00°24'54" | 41.50' | N 87°42'30" W | 41.50' |
| C2 | 230.99' | 11°35'31" | 46.73' | S 04°49'39" W | 46.65' |
| C3 | 2379.61' | 01°06'50" | 46.27' | N 78°53'31" W | 46.27' |

NEW SURVEY OF EXISTING PARCEL
RICHLAND COUNTY TAX MAP OFFICE
MJB 11-2-08
INITIAL DATE

STATE OF OHIO
CHAD F. CRAIG 8195
REGISTERED PROFESSIONAL SURVEYOR

Chad F. Craig

SURVEY BY: CHAD F. CRAIG P.S. #8195
for SEILER & CRAIG SURVEYING INC.
52-1/2 NORTH MAIN STREET
MANSFIELD, OHIO 44902
(419) 525-3644
FAX (419) 525-3696

SURVEY PLAT FOR
ALT
PART NW & NE QTR. SEC. 9, T-22, R-19, CITY OF SHELBY
RICHLAND COUNTY, OHIO
DATE: NOV. 3, 2008 SCALE: 1"=120'
ALT2008