PLAT OF PROPERTY SURVEY

TREVA K. JONES

PART OF THE NORTHEAST QUARTER, SECTION THIRTY-SIX (36) TOWNSHIP TWENTY (20), RANGE TWENTY (20) SANDUSKY TOWNSHIP, RICHLAND COUNTY, OHIO

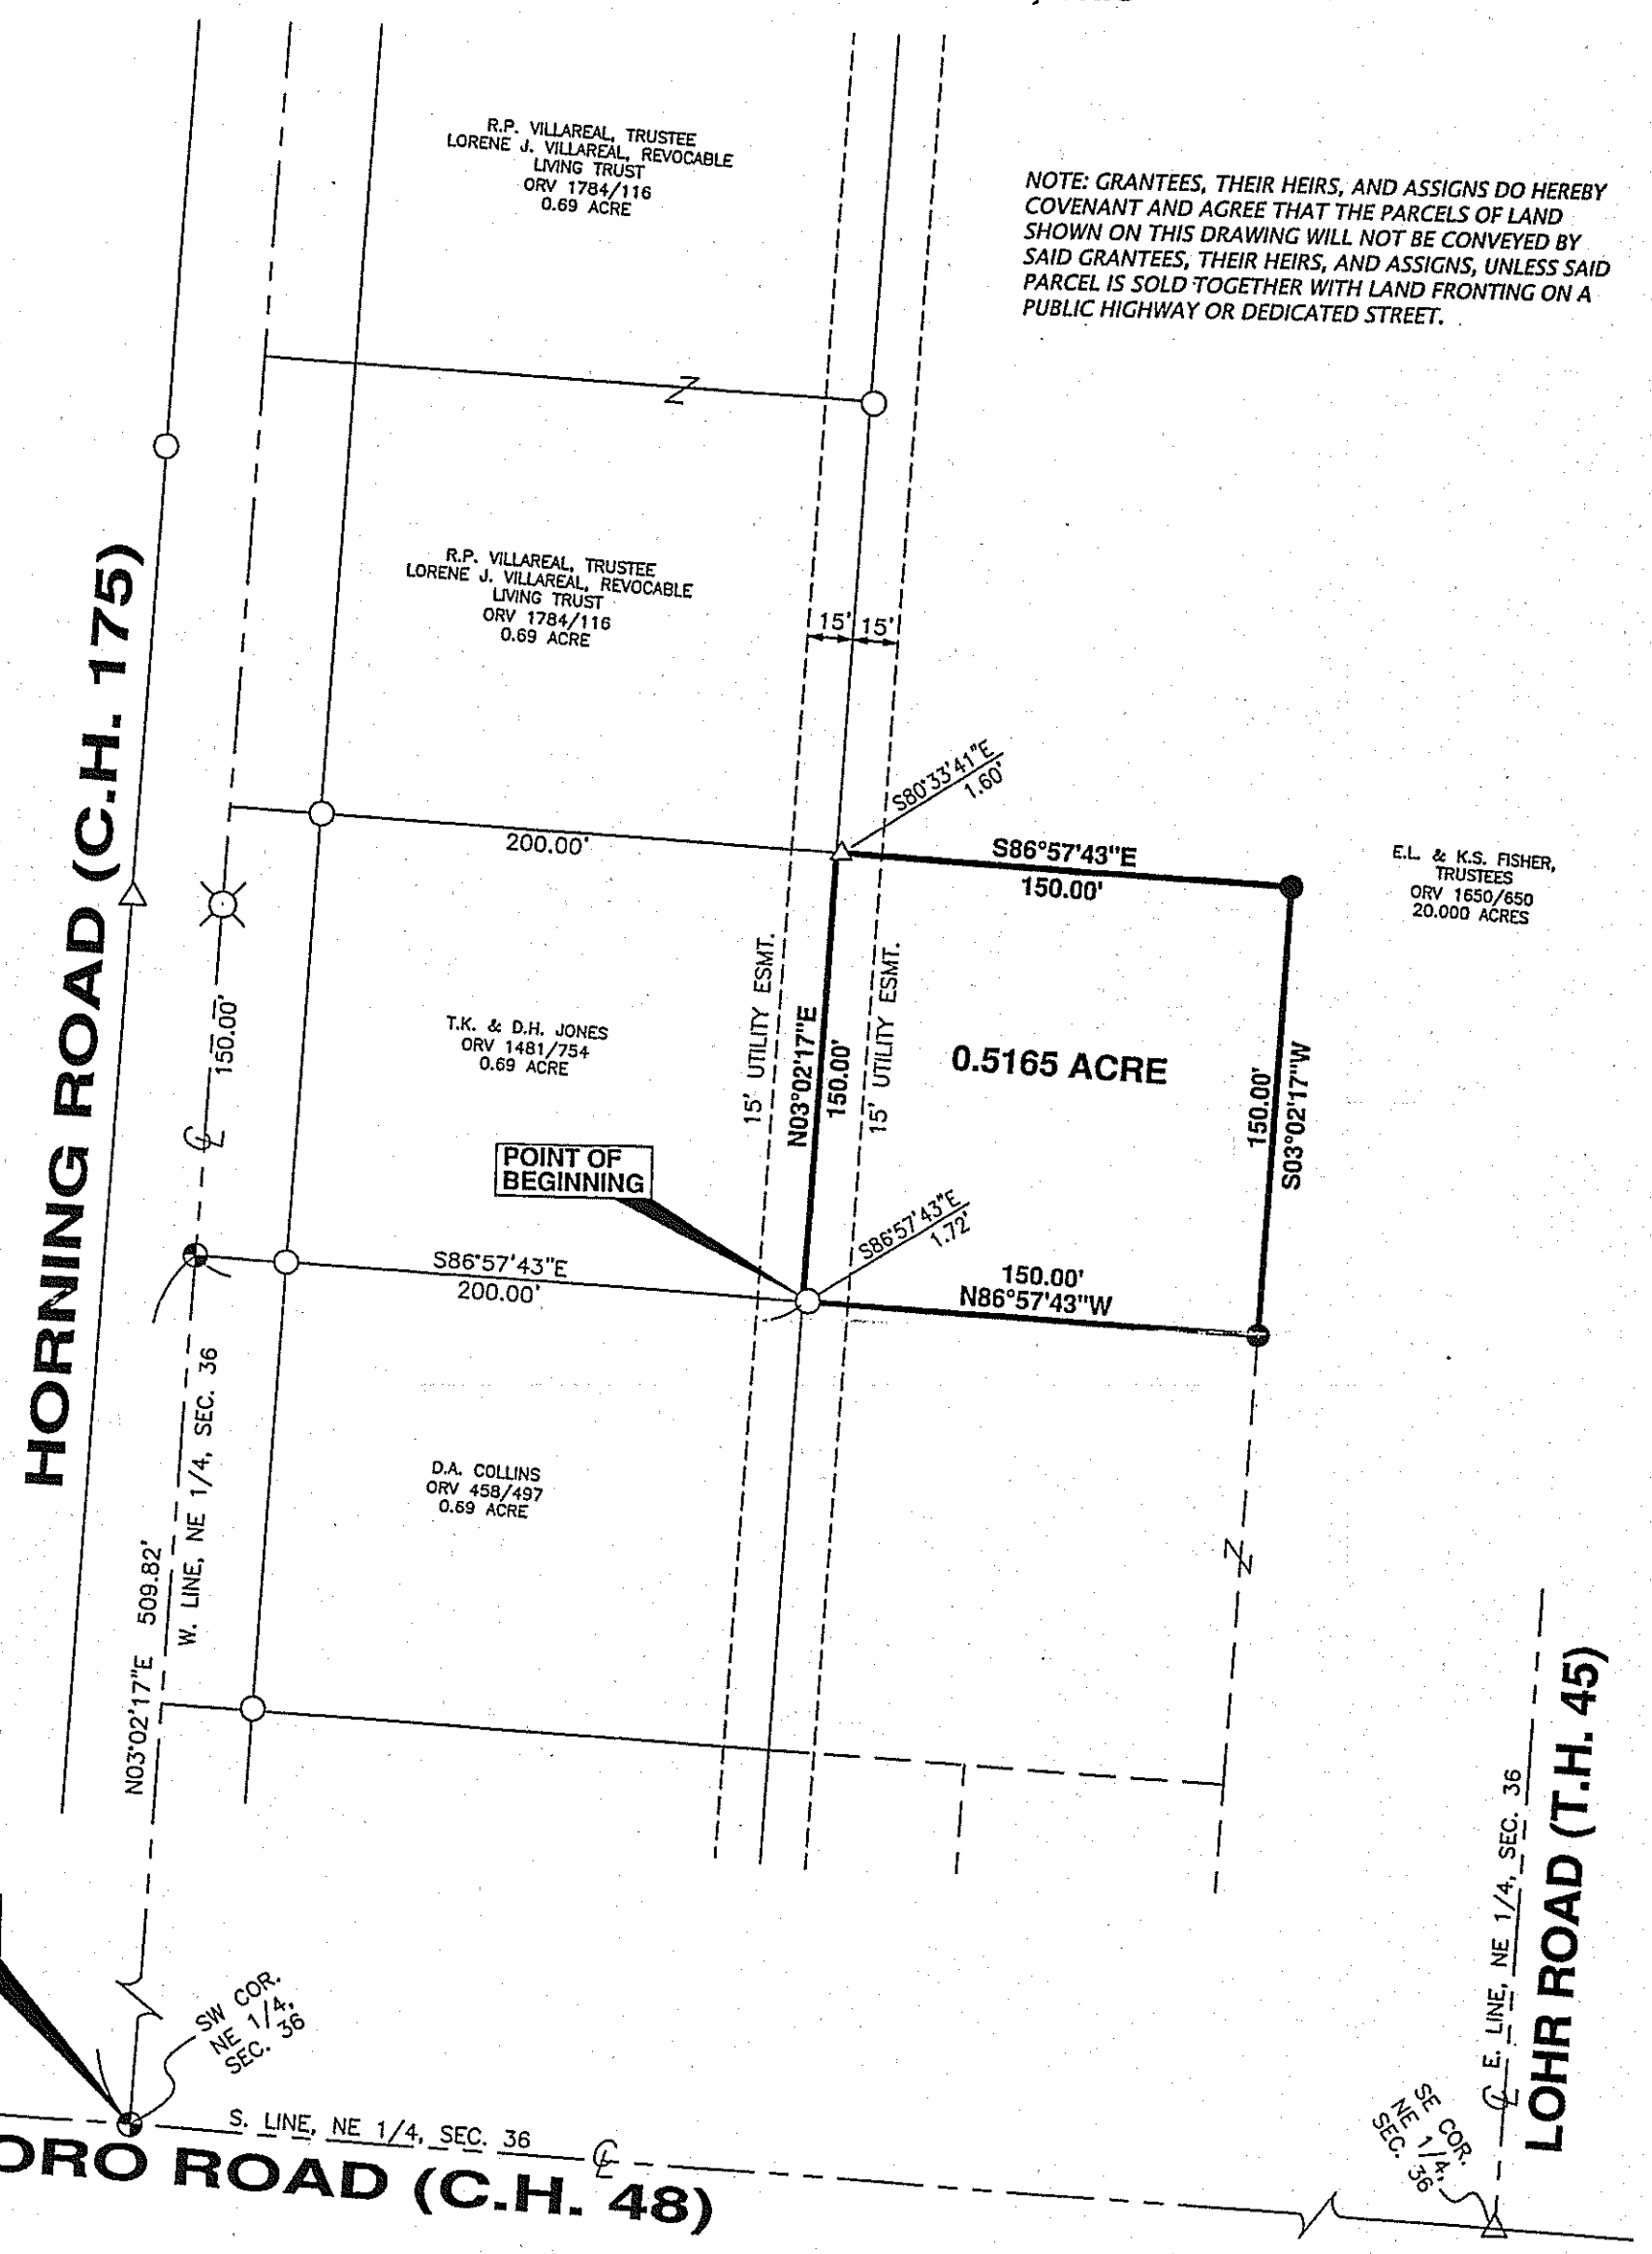

NOTE: GRANTEES, THEIR HEIRS, AND ASSIGNS DO HEREBY COVENANT AND AGREE THAT THE PARCELS OF LAND SHOWN ON THIS DRAWING WILL NOT BE CONVEYED BY SAID GRANTEES, THEIR HEIRS, AND ASSIGNS, UNLESS SAID PARCEL IS SOLD TOGETHER WITH LAND FRONTING ON A PUBLIC HIGHWAY OR DEDICATED STREET.

BEARINGS ARE BASED ON ASSUMING THE WEST LINE OF THE NORTHEAST QUARTER OF SECTION 36 (CENTERLINE OF HORNING ROAD) AS BEING, N03°02'17"E.

LEGEND

- △ IRON PIN FOUND
- ○ IRON PIPE FOUND
- RAILROAD SPIKE FOUND
- SURVEY NAIL SET
- ● 5/8" DIAMETER IRON PIN SET WITH CAP STAMPED "KROCKA & ASSOC."

NEW SPLIT
RICHLAND COUNTY
TAX MAP OFFICE
MLB 5-5-09
INITIAL DATE

60 0 60
Scale: 1" = 60'

PREPARED BY
F.E. KROCKA & ASSOCIATES, INC.
86 WEST MAIN STREET
SHELBY, OHIO 44875
(419) 342-4556

RAYMOND G. LENCZOWSKI
OHIO REGISTERED SURVEYOR NO. 6687
DATE: APRIL 29, 2009

STATE OF OHIO
RAYMOND G. LENCZOWSKI
S-6687
REGISTERED
SURVEYOR