MAP OF SURVEY

for

4058 GEORGE HAWK ROAD

Known as being part of the Northwest Quarter of Section 16, Jackson Township (Township 22, Range 19), now situated in the

TOWNSHIP OF JACKSON
COUNTY OF RICHLAND — STATE OF OHIO

by

McSTEEN & ASSOCIATES, INC.
ENGINEERS & SURVEYORS
1415 East 286th Street
Wickliffe, Ohio 44092
(440) 585-9800

The basis of bearings for this survey is North 01°-48'-55" East as the centerline of George Hawk Road, as evidenced by monuments found, and is the same bearing as found on a map of survey by Raymond G. Lenczowski, P. S. No. 6687 dated November 3, 1982. Distances are given in feet and decimal parts thereof. All iron pins shown as set are 30" long 5/8" rebar with an identification cap stamped "McSTEEN 7104".

Robert A. Dorner 7/23/09

ROBERT A. DORNER — REG. PROF. SURV. No. 6943

Job No.: 09-109
Site No.: 2618
Field Date: June 24, 2009
Survey Date: July 6, 2009

STATE OF OHIO · ROBERT A. DORNER · 6943 · REGISTERED SURVEYOR

NEW SURVEY
OF EXISTING PARCEL
RICHLAND COUNTY
TAX MAP OFFICE
EAK 7-27-09
INITIAL DATE
F-4-96

NORTH

GRAPHIC SCALE
40 0 20 40 80
(IN FEET)
1 inch = 40 ft.

- ● denotes iron pin found as noted
- ○ denotes iron pipe found as noted
- ◉ denotes 5/8" diameter x 30" long iron pin with "McSTEEN 7104" ID cap set

SURVEY REFERENCES USED

1. Subject and adjoining deeds as shown
2. Map of survey by Fred E. Krocka, P. S. No. 3702 dated February 22, 1979
3. Map of survey by Raymond C. Lenczowski, P. S. No. 6687 dated November 3, 1982

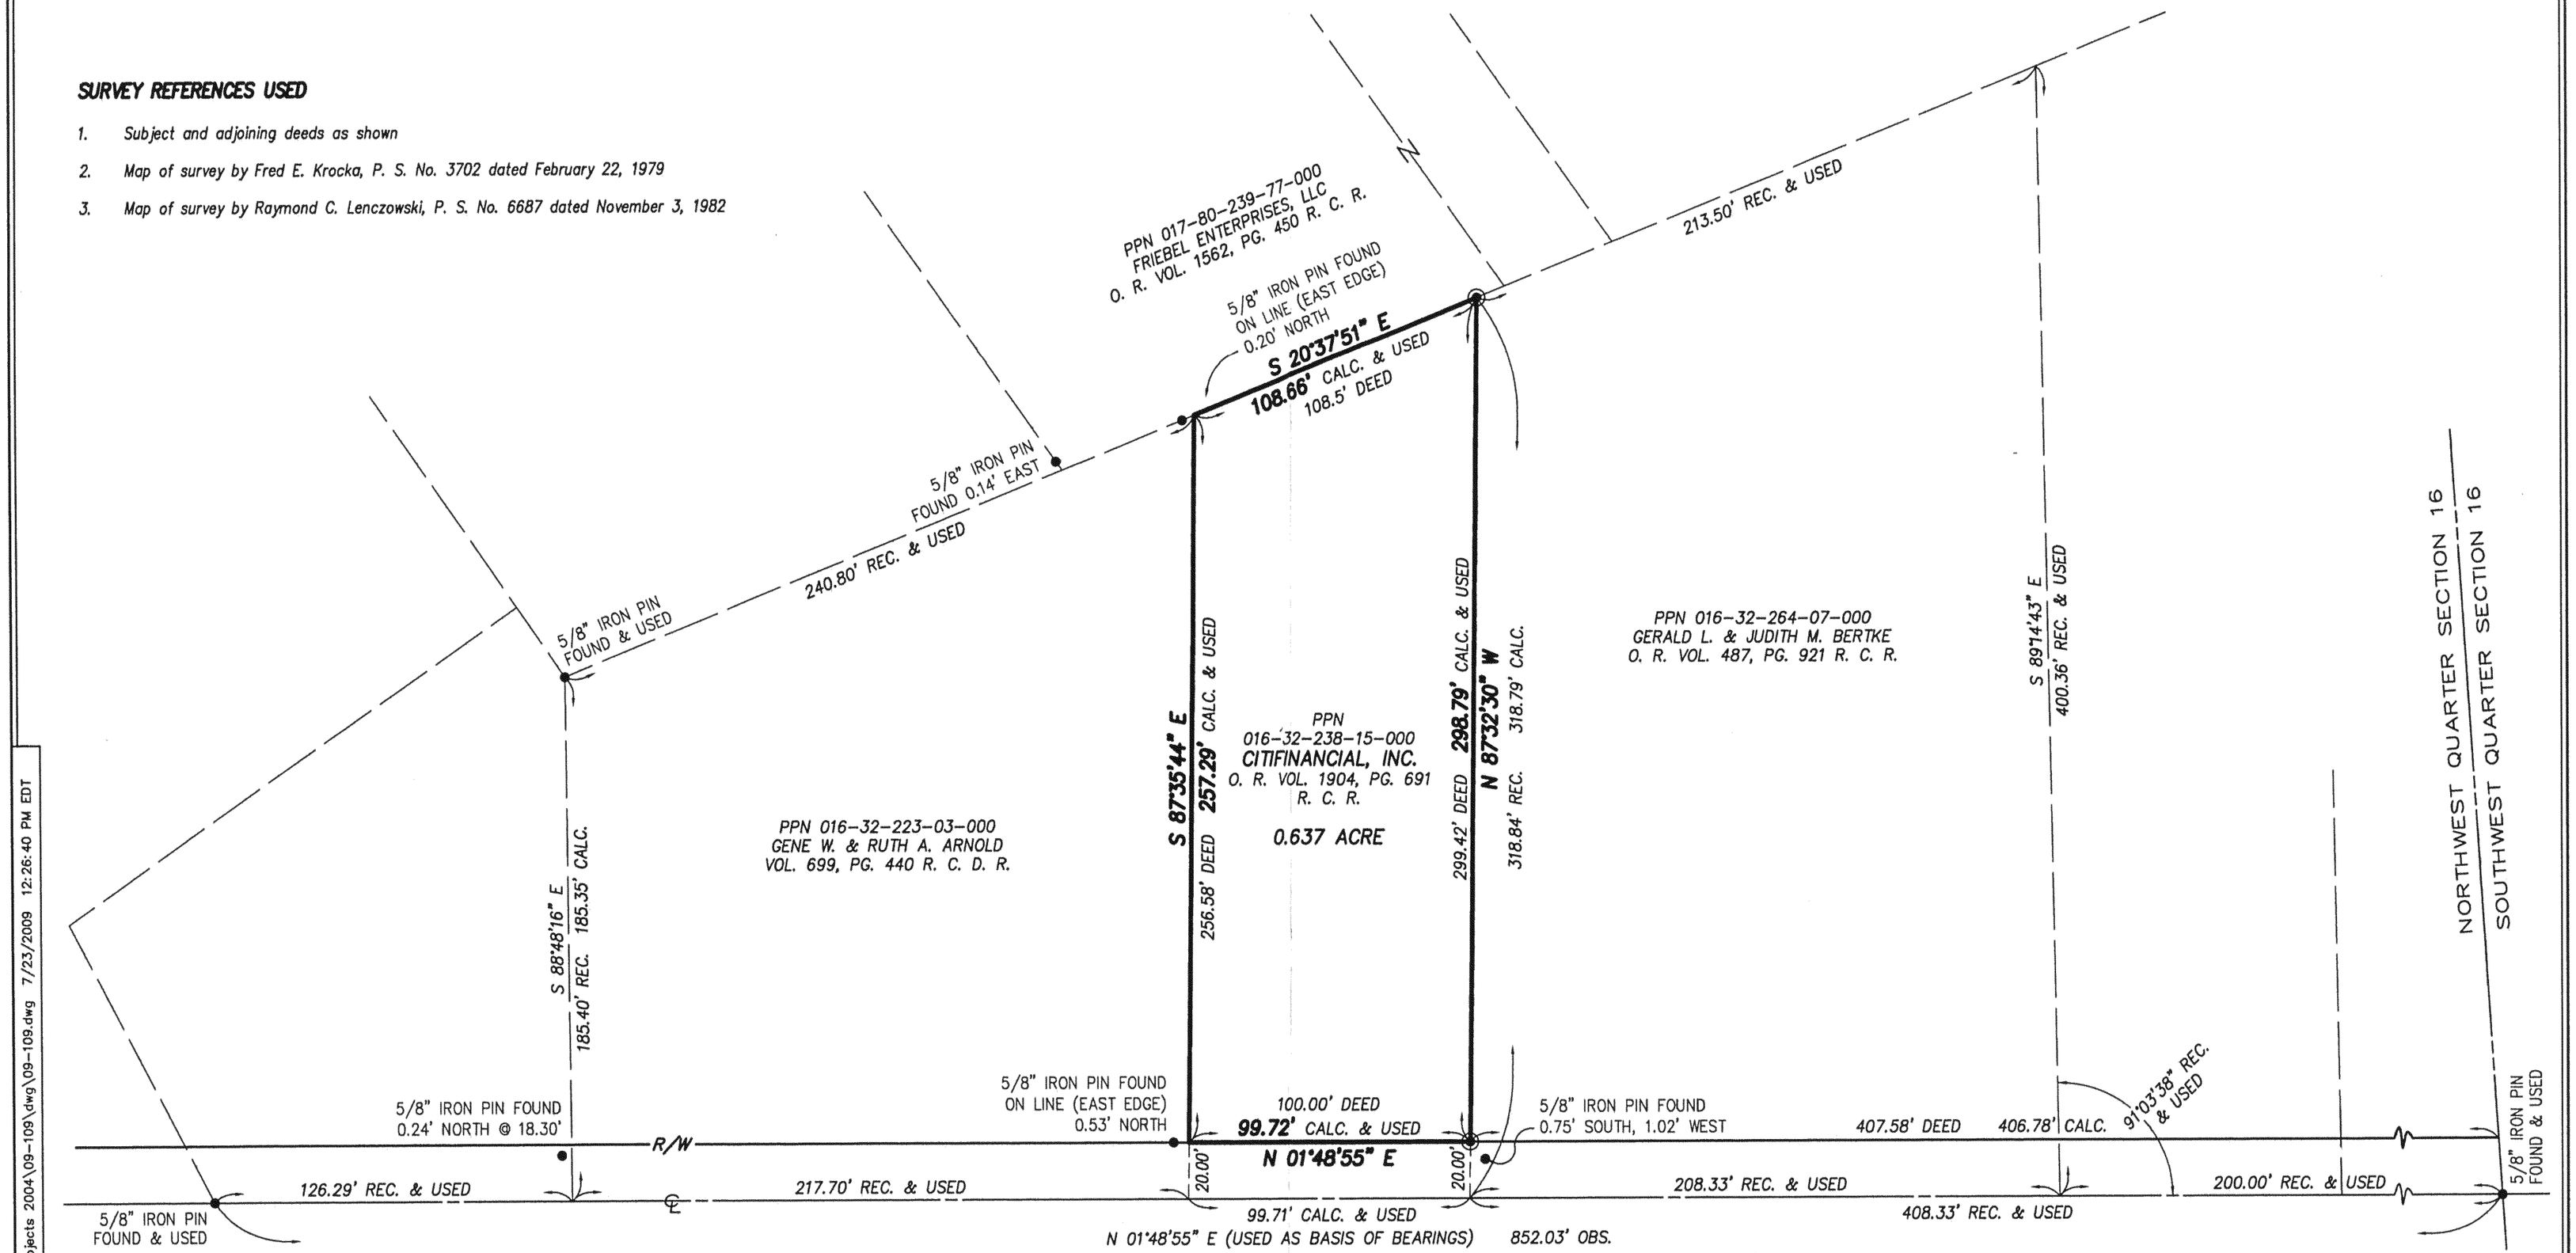

F:\Land Projects 2004\09-109\dwg\09-109.dwg 7/23/2009 12:26:40 PM EDT