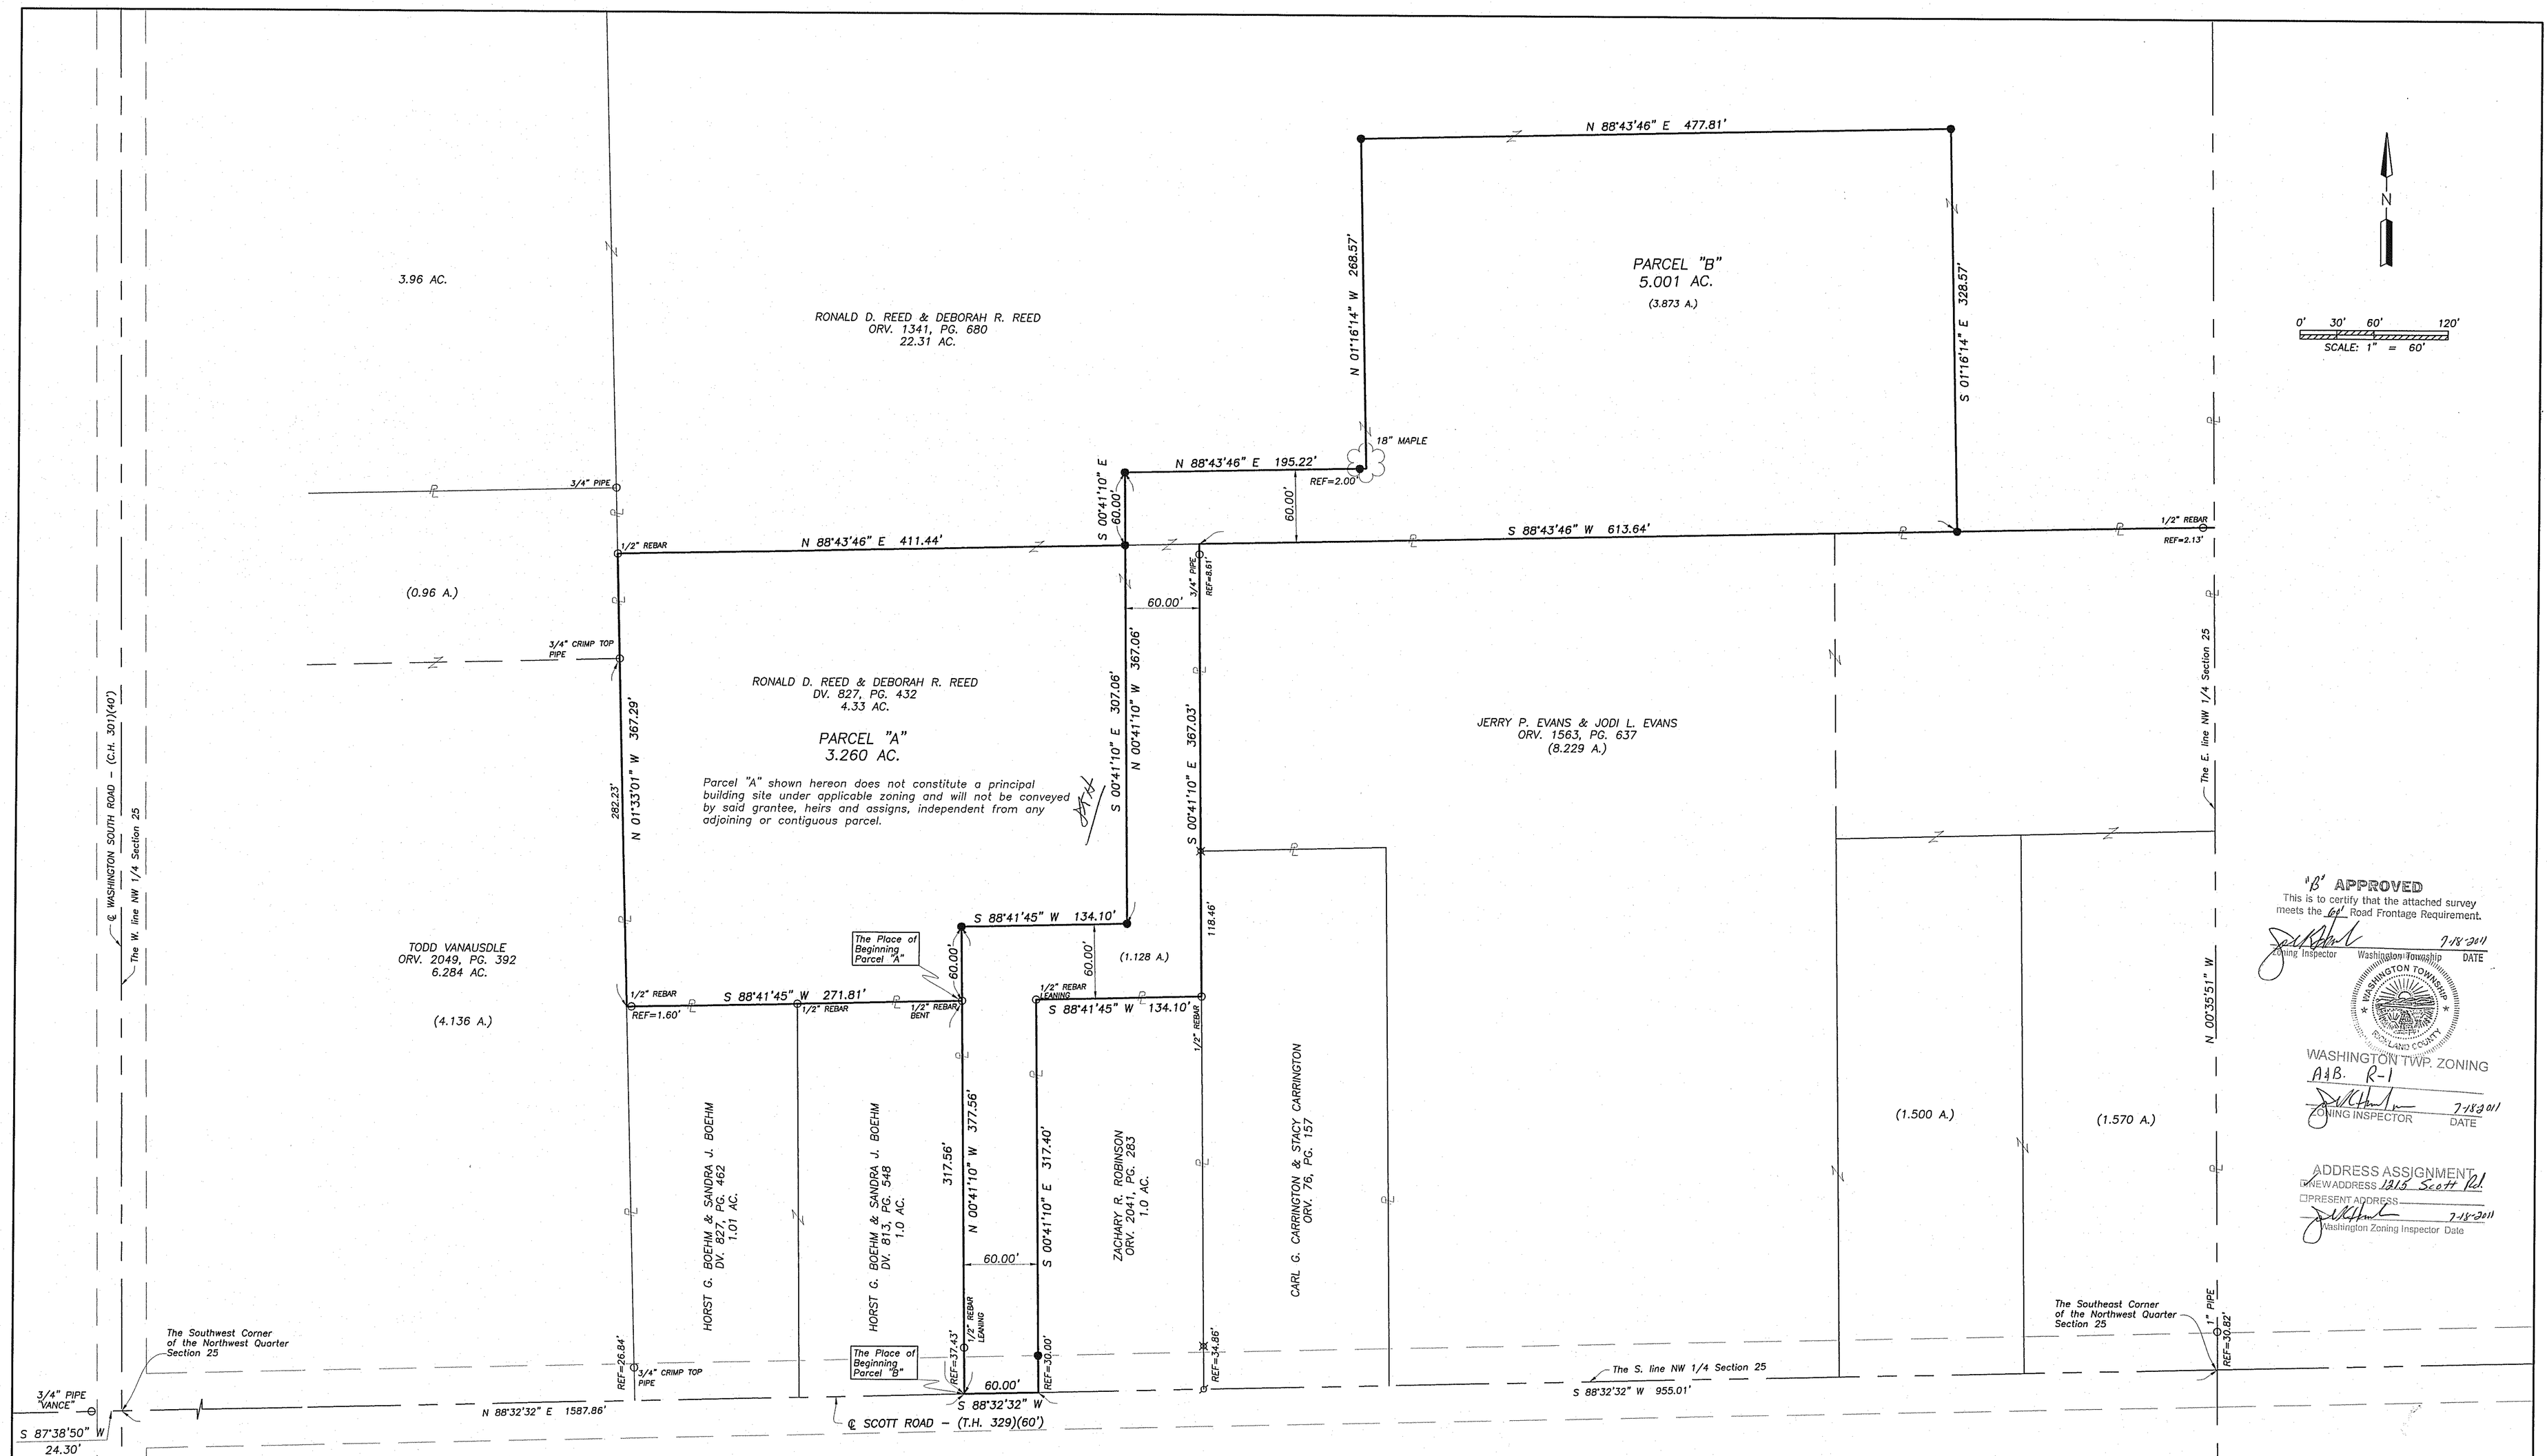


"B" APPROVED
This is to certify that the attached survey meets the 60' Road Frontage Requirement.

7-18-2011
Zoning Inspector — Washington Township — DATE

WASHINGTON TOWNSHIP RICHLAND COUNTY OHIO

WASHINGTON TWP. ZONING
A1B. R-1
7-18-2011
ZONING INSPECTOR — DATE

ADDRESS ASSIGNMENT
☒NEW ADDRESS 1215 Scott Rd.
☐PRESENT ADDRESS
7-18-2011
Washington Zoning Inspector Date

NEW, SPLIT RICHLAND COUNTY TAX MAP OFFICE
EAK 7-19-11
INITIAL DATE
F-4-143
3.260 AC TRANSFER
5.001 AC

NEW SURVEY OF EXISTING PARCEL RICHLAND COUNTY TAX MAP OFFICE
EAK 7-19-11
INITIAL DATE
F-4-143
MUST BE FORE

LEGEND
- ○ IRON PIN/PIPE FOUND
- ⌀ MAGNAIL SPIKE FOUND
- ⊠ 5/8" IRON PIN FOUND WITH I.D. CAP STAMPED "CLANCY 7178"
- ● IRON PIN SET-5/8" REBAR SET WITH I.D. CAP STAMPED "SJL INC"

Distances shown hereon are expressed in feet and decimal parts thereof.

Bearings are based on survey V-243 on file at the Richland County Tax Map Office and are used to express angles only.

CERTIFICATION: I hereby state that the foregoing survey was prepared from actual field measurements, in accordance with Chapter 4733-37, Ohio Administrative Code.

By: _____ 7/18/2011
Nathaniel B. Ramsey, P.S. #8396 — Date
for Shaffer, Johnston, Lichtenwalter & Associates, Inc.

STATE OF OHIO
NATHANIEL B. RAMSEY
S-8396
REGISTERED
PROFESSIONAL SURVEYOR


SHAFFER, JOHNSTON, LICHTENWALTER & ASSOCIATES, INC.
Consulting Engineers & Surveyors
909 South Main Street Mansfield, Ohio 44907
TEL (419) 756-7302
FAX (419) 756-0867 EMAIL nramsey@sjl-inc.com


SURVEY MADE AT THE REQUEST OF:

RONALD & DEBORAH REED
PART OF THE NORTHWEST QUARTER OF SECTION 25, WASHINGTON TOWNSHIP, T-20 N, R-19 W
RICHLAND COUNTY, OHIO

| DRAWN NBR | CHECKED NBR | SCALE 1" = 60' | DATE 07/18/2011 |
|---|---|---|---|
| DWG NO: SM-2009 | JOB NO: SM-2009 | SHEET 1 OF 1 | |