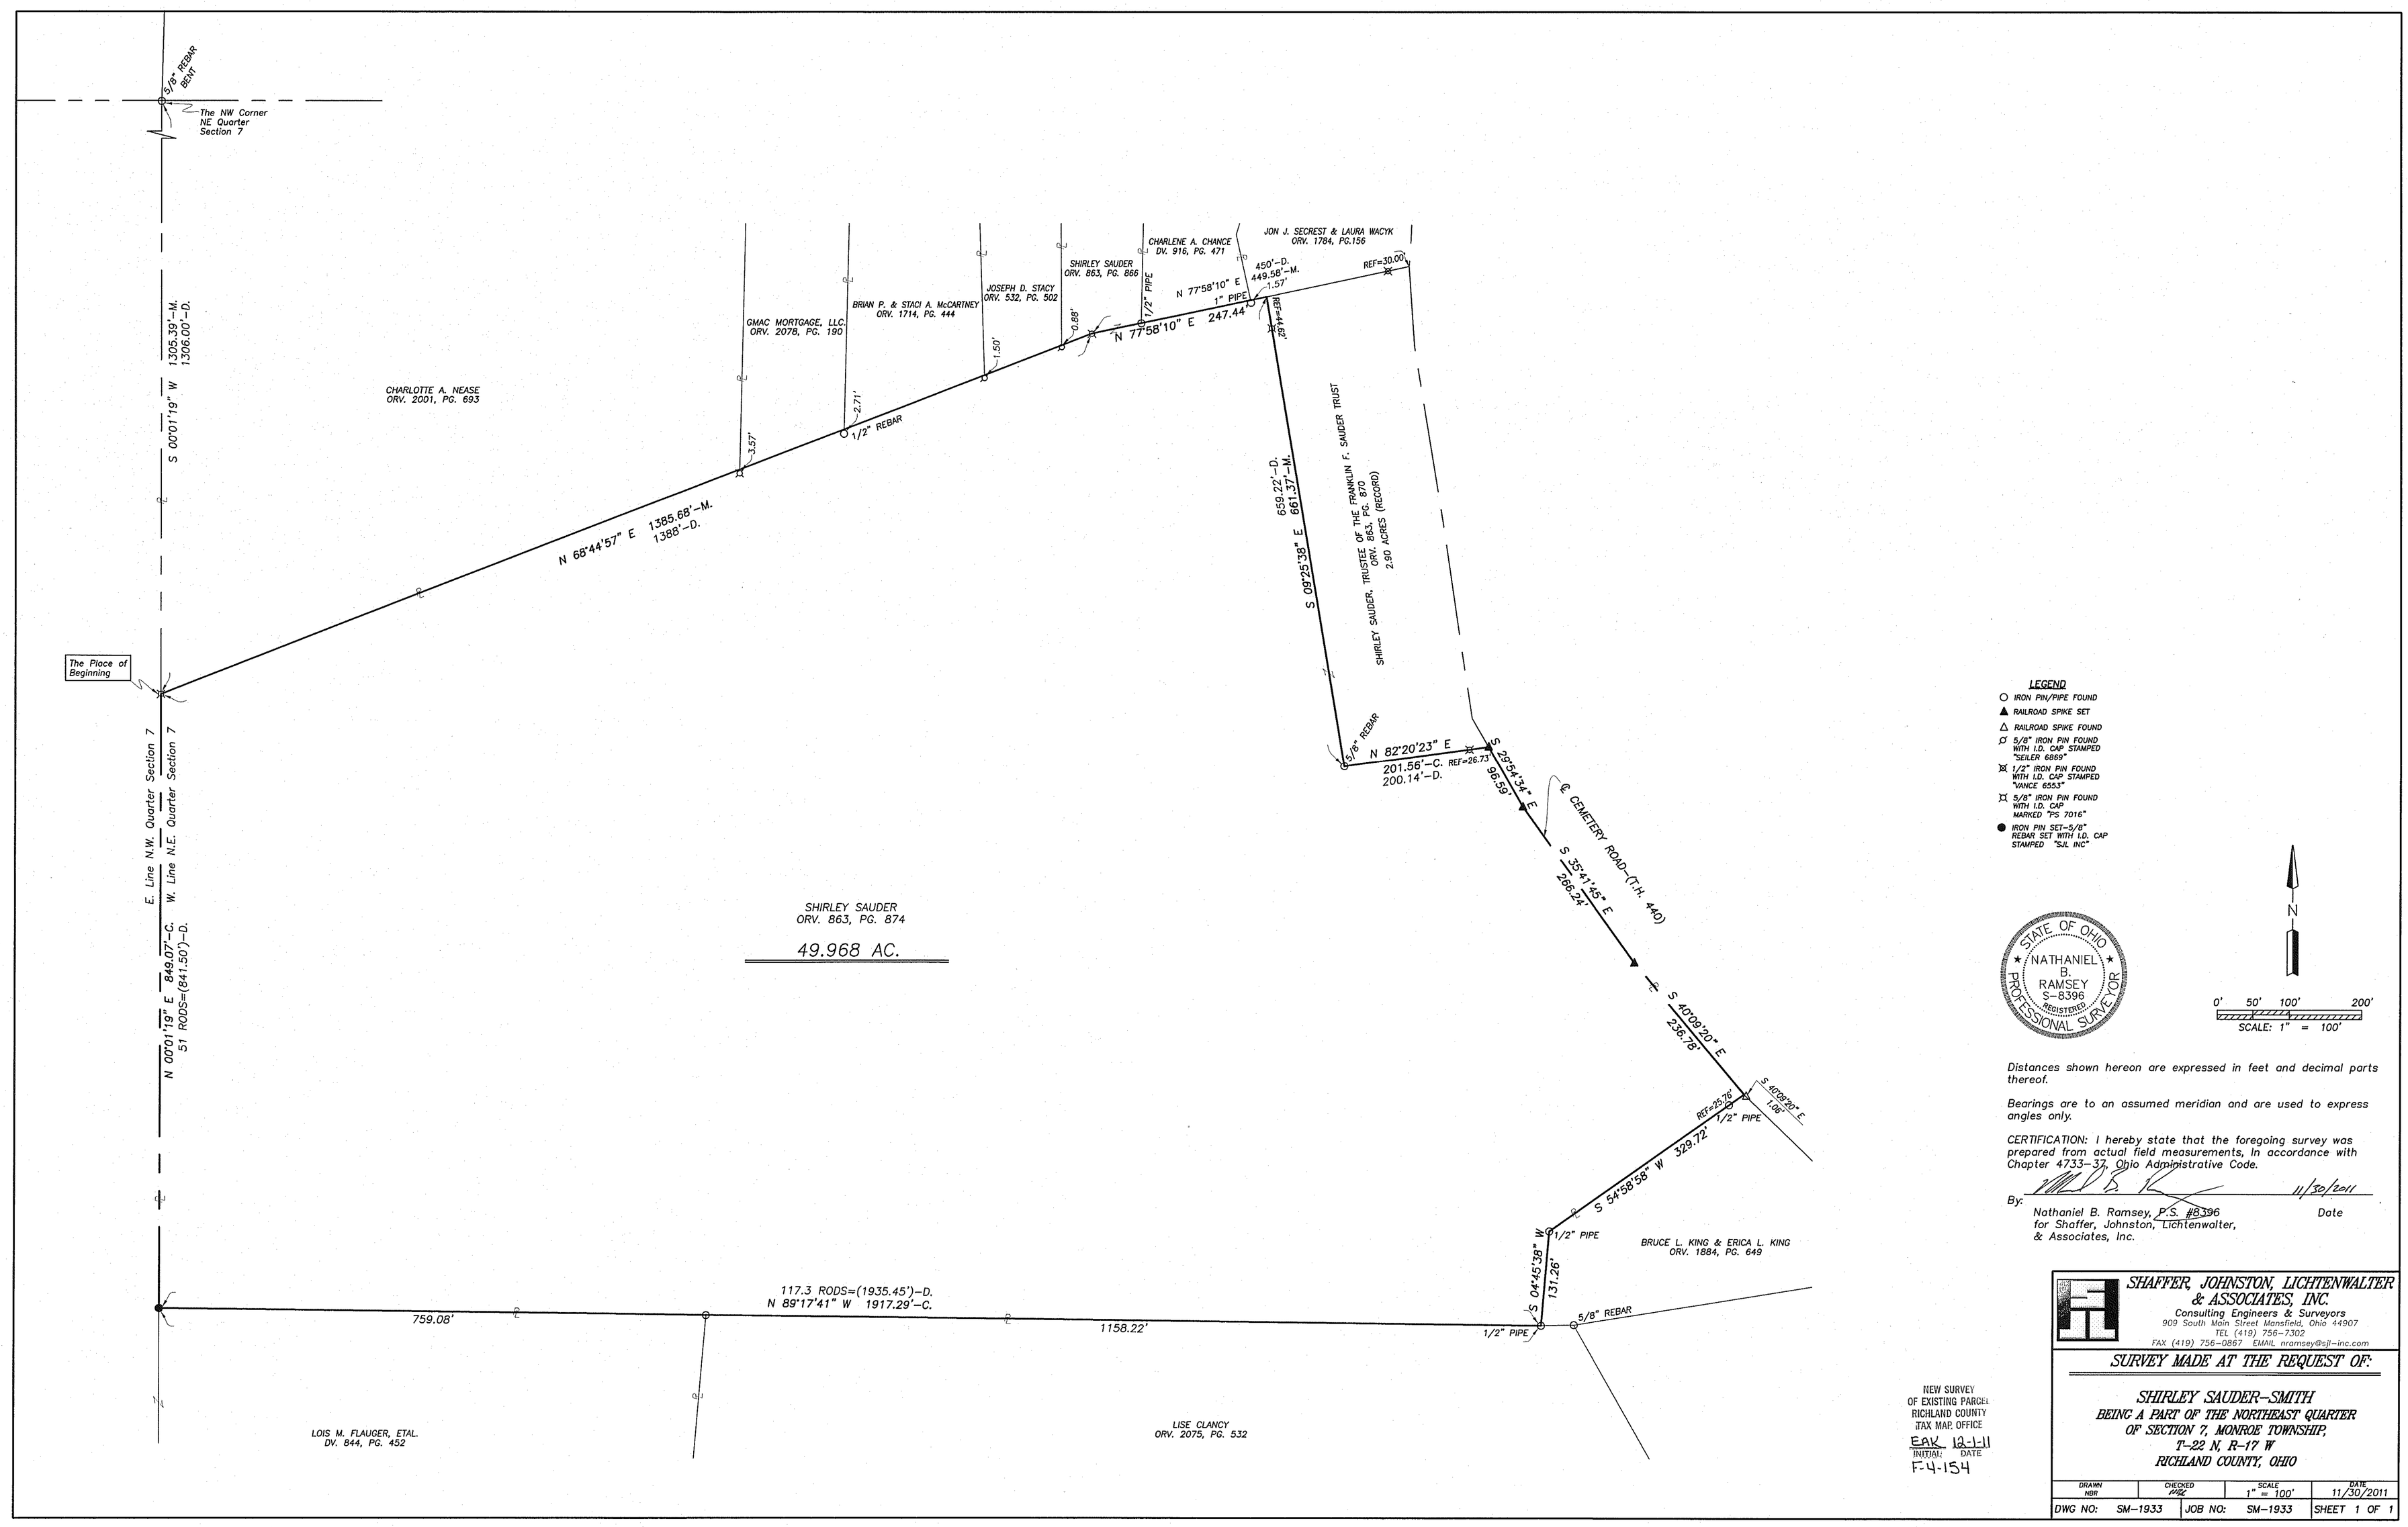

Distances shown hereon are expressed in feet and decimal parts thereof.

Bearings are to an assumed meridian and are used to express angles only.

CERTIFICATION: I hereby state that the foregoing survey was prepared from actual field measurements, In accordance with Chapter 4733-37, Ohio Administrative Code.

By: [signature] 11/30/2011

Nathaniel B. Ramsey, P.S. #8396 Date
for Shaffer, Johnston, Lichtenwalter, & Associates, Inc.

NEW SURVEY OF EXISTING PARCEL RICHLAND COUNTY TAX MAP OFFICE
EAK 12-1-11
INITIAL DATE
F-4-154

SHAFFER, JOHNSTON, LICHTENWALTER & ASSOCIATES, INC.
Consulting Engineers & Surveyors
909 South Main Street Mansfield, Ohio 44907
TEL (419) 756-7302
FAX (419) 756-0867 EMAIL nramsey@sjl-inc.com

SURVEY MADE AT THE REQUEST OF:

SHIRLEY SAUDER-SMITH
BEING A PART OF THE NORTHEAST QUARTER OF SECTION 7, MONROE TOWNSHIP, T-22 N, R-17 W
RICHLAND COUNTY, OHIO

DRAWN	CHECKED	SCALE	DATE
NBR	NBR	1" = 100'	11/30/2011

DWG NO: SM-1933	JOB NO: SM-1933	SHEET 1 OF 1