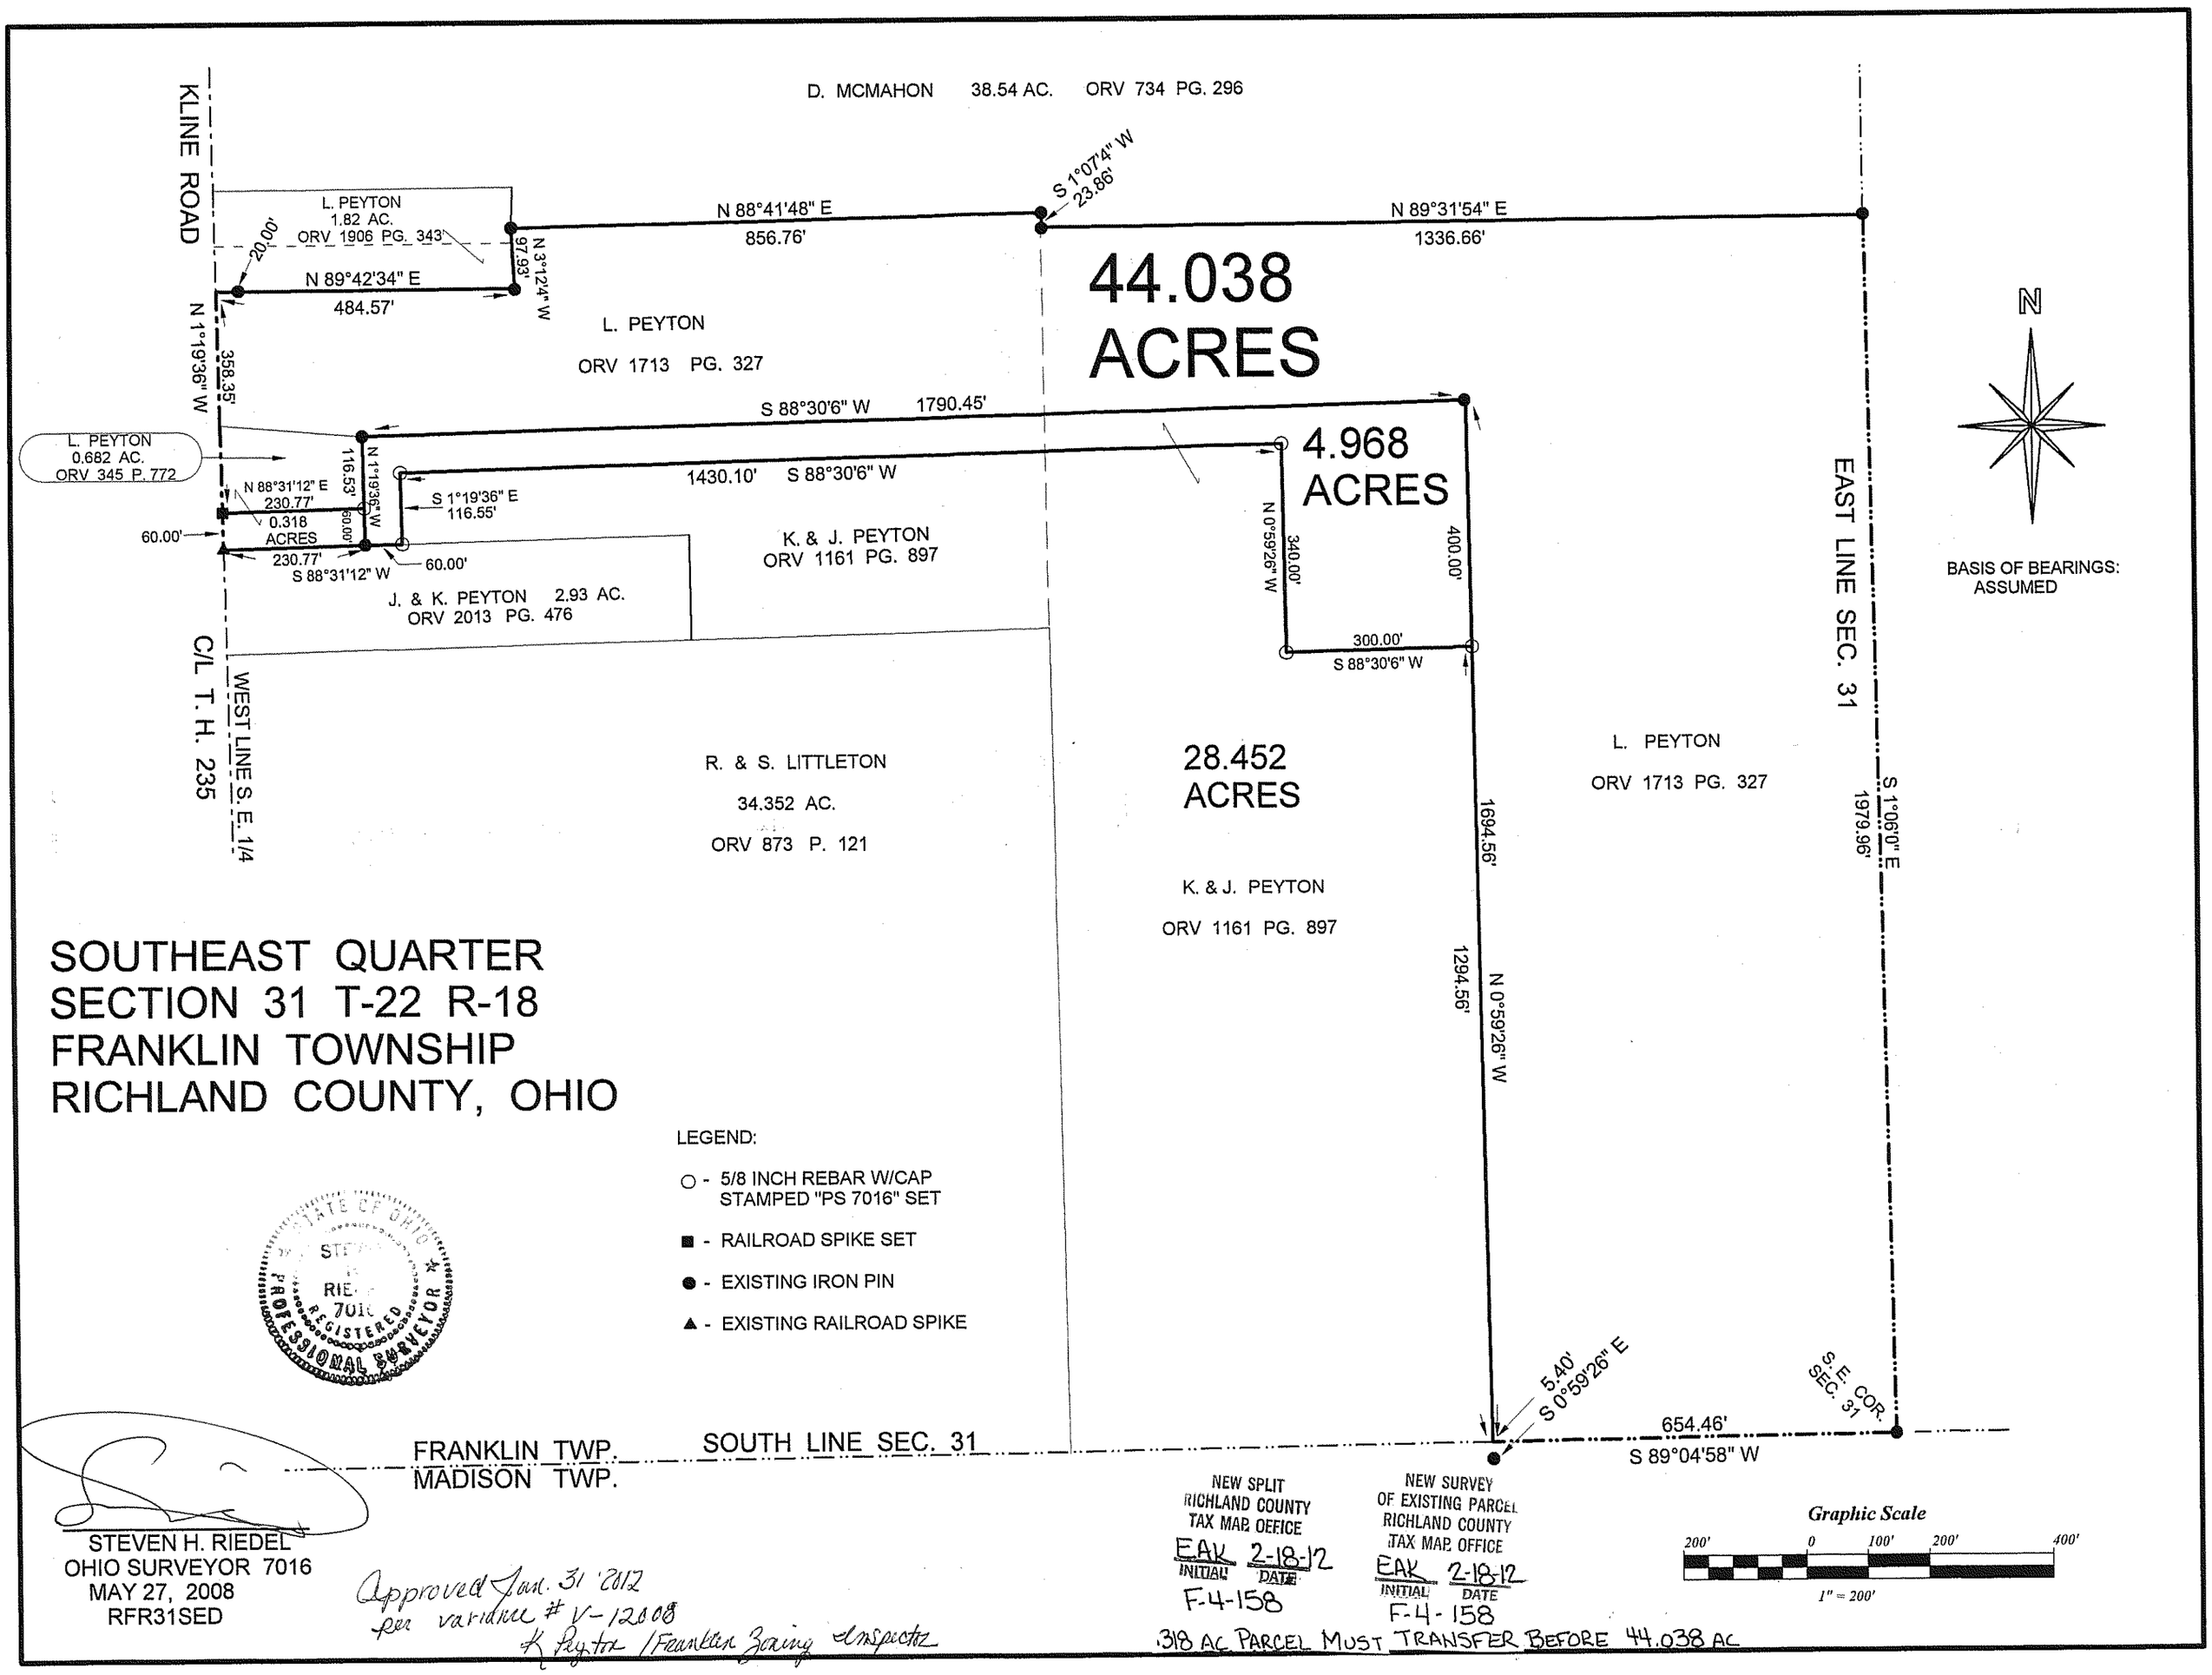

SOUTHEAST QUARTER
SECTION 31 T-22 R-18
FRANKLIN TOWNSHIP
RICHLAND COUNTY, OHIO

LEGEND:

- ○ - 5/8 INCH REBAR W/CAP STAMPED "PS 7016" SET
- ■ - RAILROAD SPIKE SET
- ● - EXISTING IRON PIN
- ▲ - EXISTING RAILROAD SPIKE

STATE OF OHIO
STEVEN H. RIEDEL
7016
REGISTERED
PROFESSIONAL SURVEYOR

STEVEN H. RIEDEL
OHIO SURVEYOR 7016
MAY 27, 2008
RFR31SED

Approved Jan. 31 2012
per variance # V-12008
K Peyton / Franklin Zoning Inspector

NEW SPLIT
RICHLAND COUNTY
TAX MAP OFFICE
EAK 2-18-12
INITIAL DATE
F-4-158

NEW SURVEY
OF EXISTING PARCEL
RICHLAND COUNTY
TAX MAP OFFICE
EAK 2-18-12
INITIAL DATE
F-4-158

.318 AC PARCEL MUST TRANSFER BEFORE 44.038 AC

Graphic Scale
200' 0 100' 200' 400'
1" = 200'