6Dii | NORTH ARROW & SCALE

1" = 60'
GRAPHIC SCALE
0 30 60 120

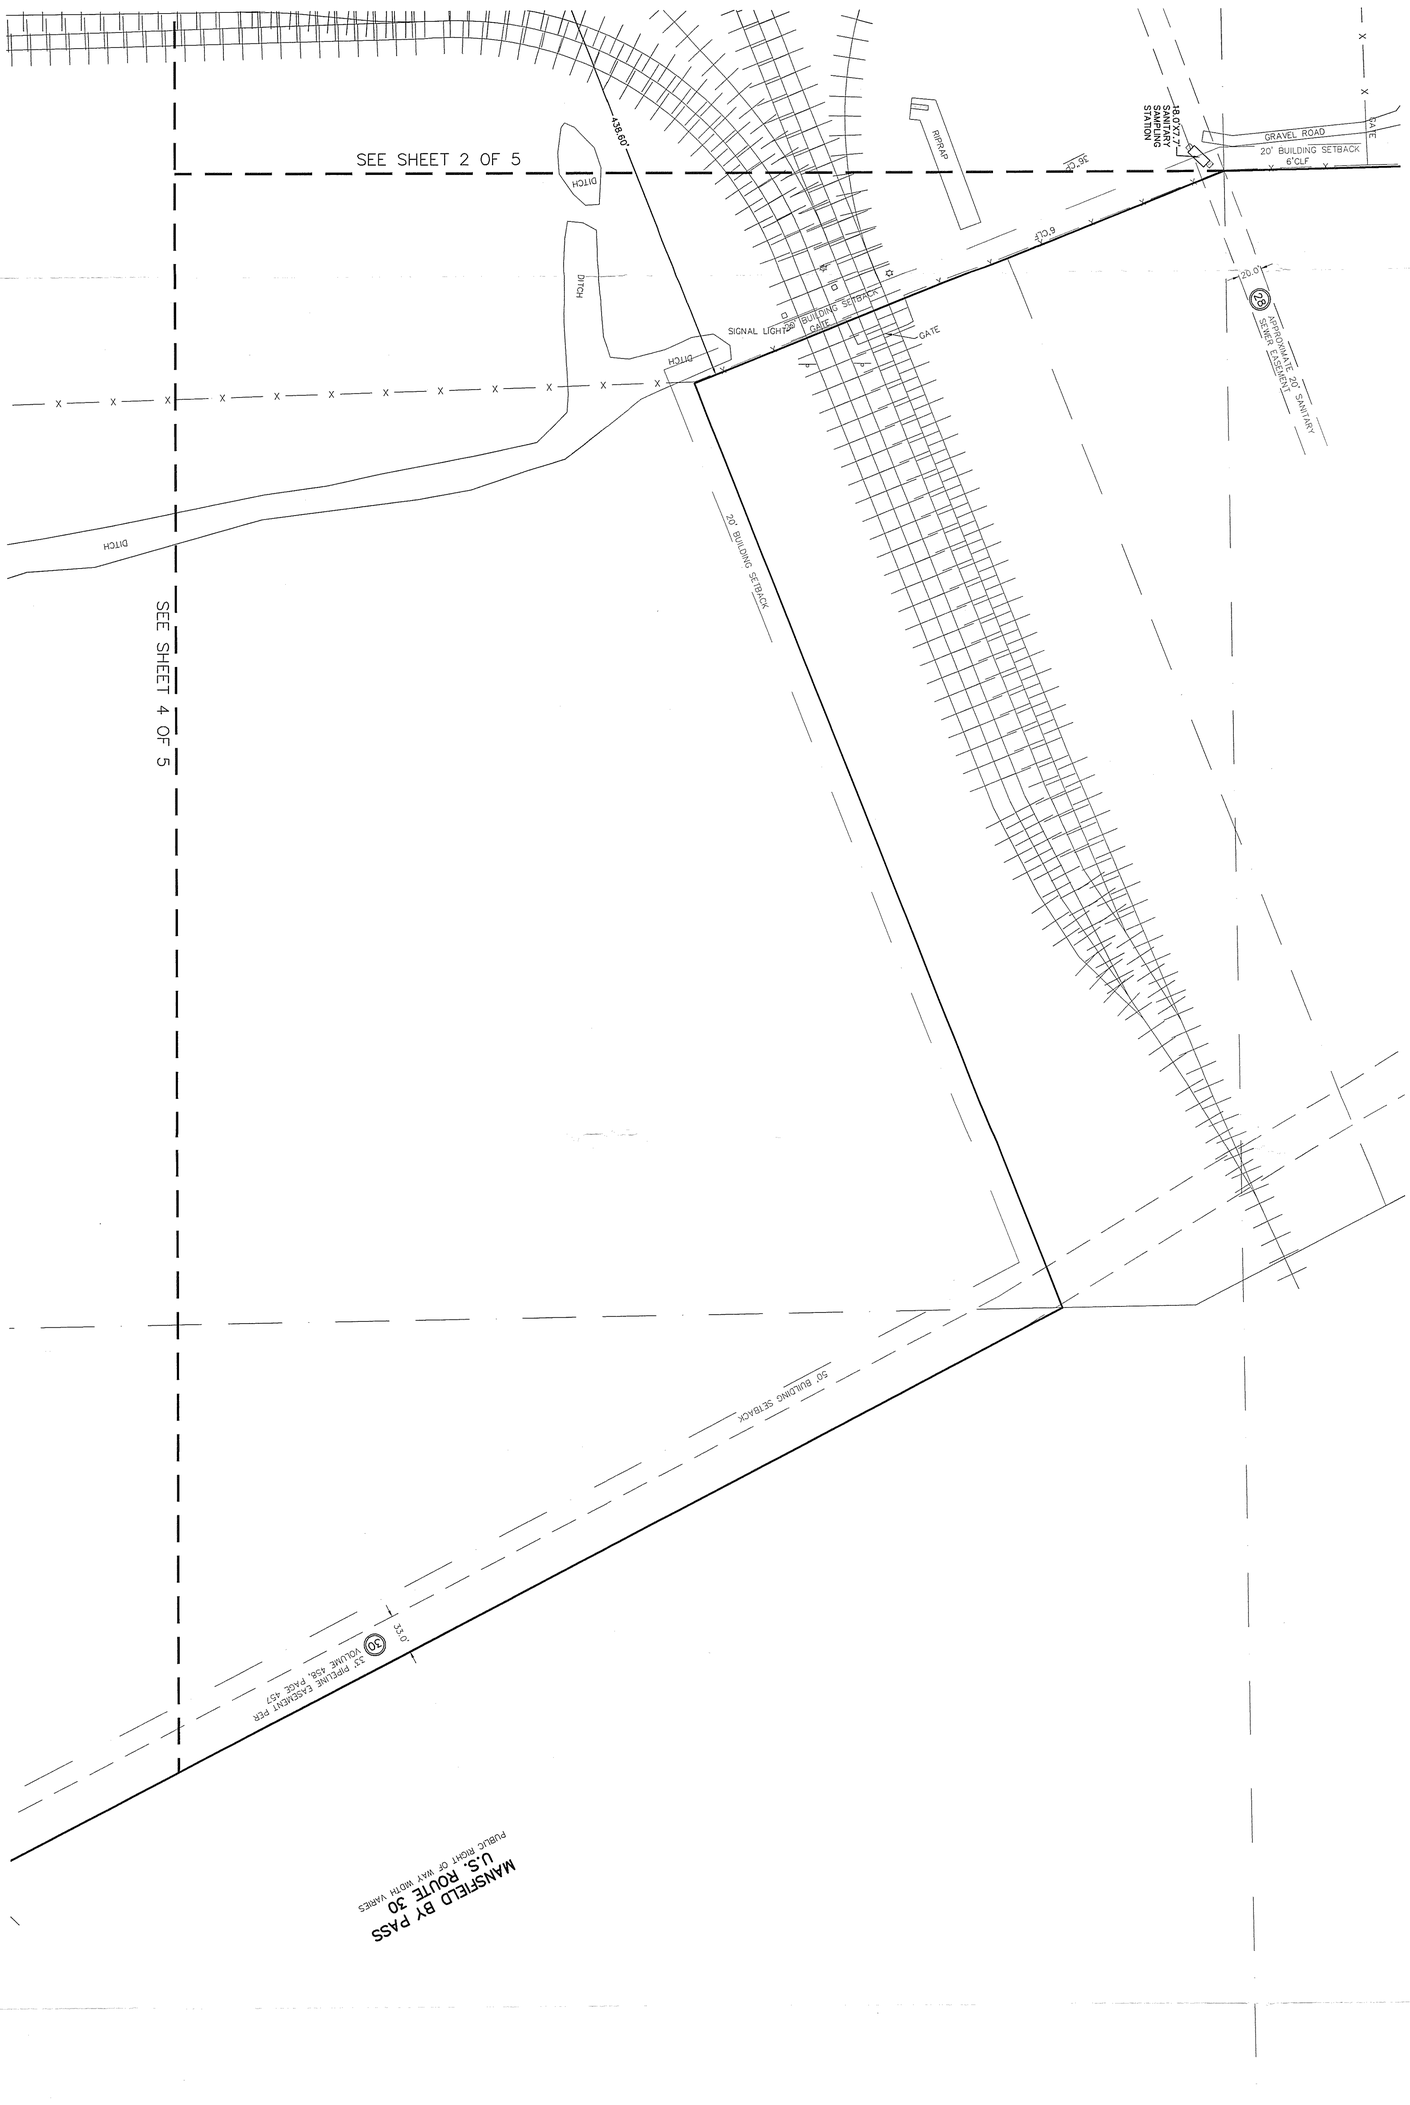

DATE	REVISIONS
1/5/2012	REVISED
2/27/2012	BOUNDARY REVISED
3/07/2012	COUNTY COMMENTS

SCALE: 1" = 60'
DRAWN BY: UB
APPROVED BY: DH
DRAWING FILE NAME: 11129B3 2525 W. 4TH ST. MANSFIELD, OH.DWG

AMERICAN SURVEYING & MAPPING INC.
1030 N. ORLANDO AVE., SUITE B WINTER PARK, FLORIDA 32789
PHONE (407) 426-7979 WWW.ASMCORPORATE.COM

6Dvi | ALTA/ACSM LAND TITLE SURVEY
2
OF
2525 WEST 4TH STREET
MANSFIELD OHIO