PLAT OF BOUNDARY SURVEY

JOSEPH S. & CHRISTINA M. MILLER

PART OF THE SOUTHEAST QUARTER OF SECTION TWENTY-FIVE (25) TOWNSHIP TWENTY-THREE (23), RANGE NINETEEN (19) CASS TOWNSHIP, RICHLAND COUNTY, OHIO

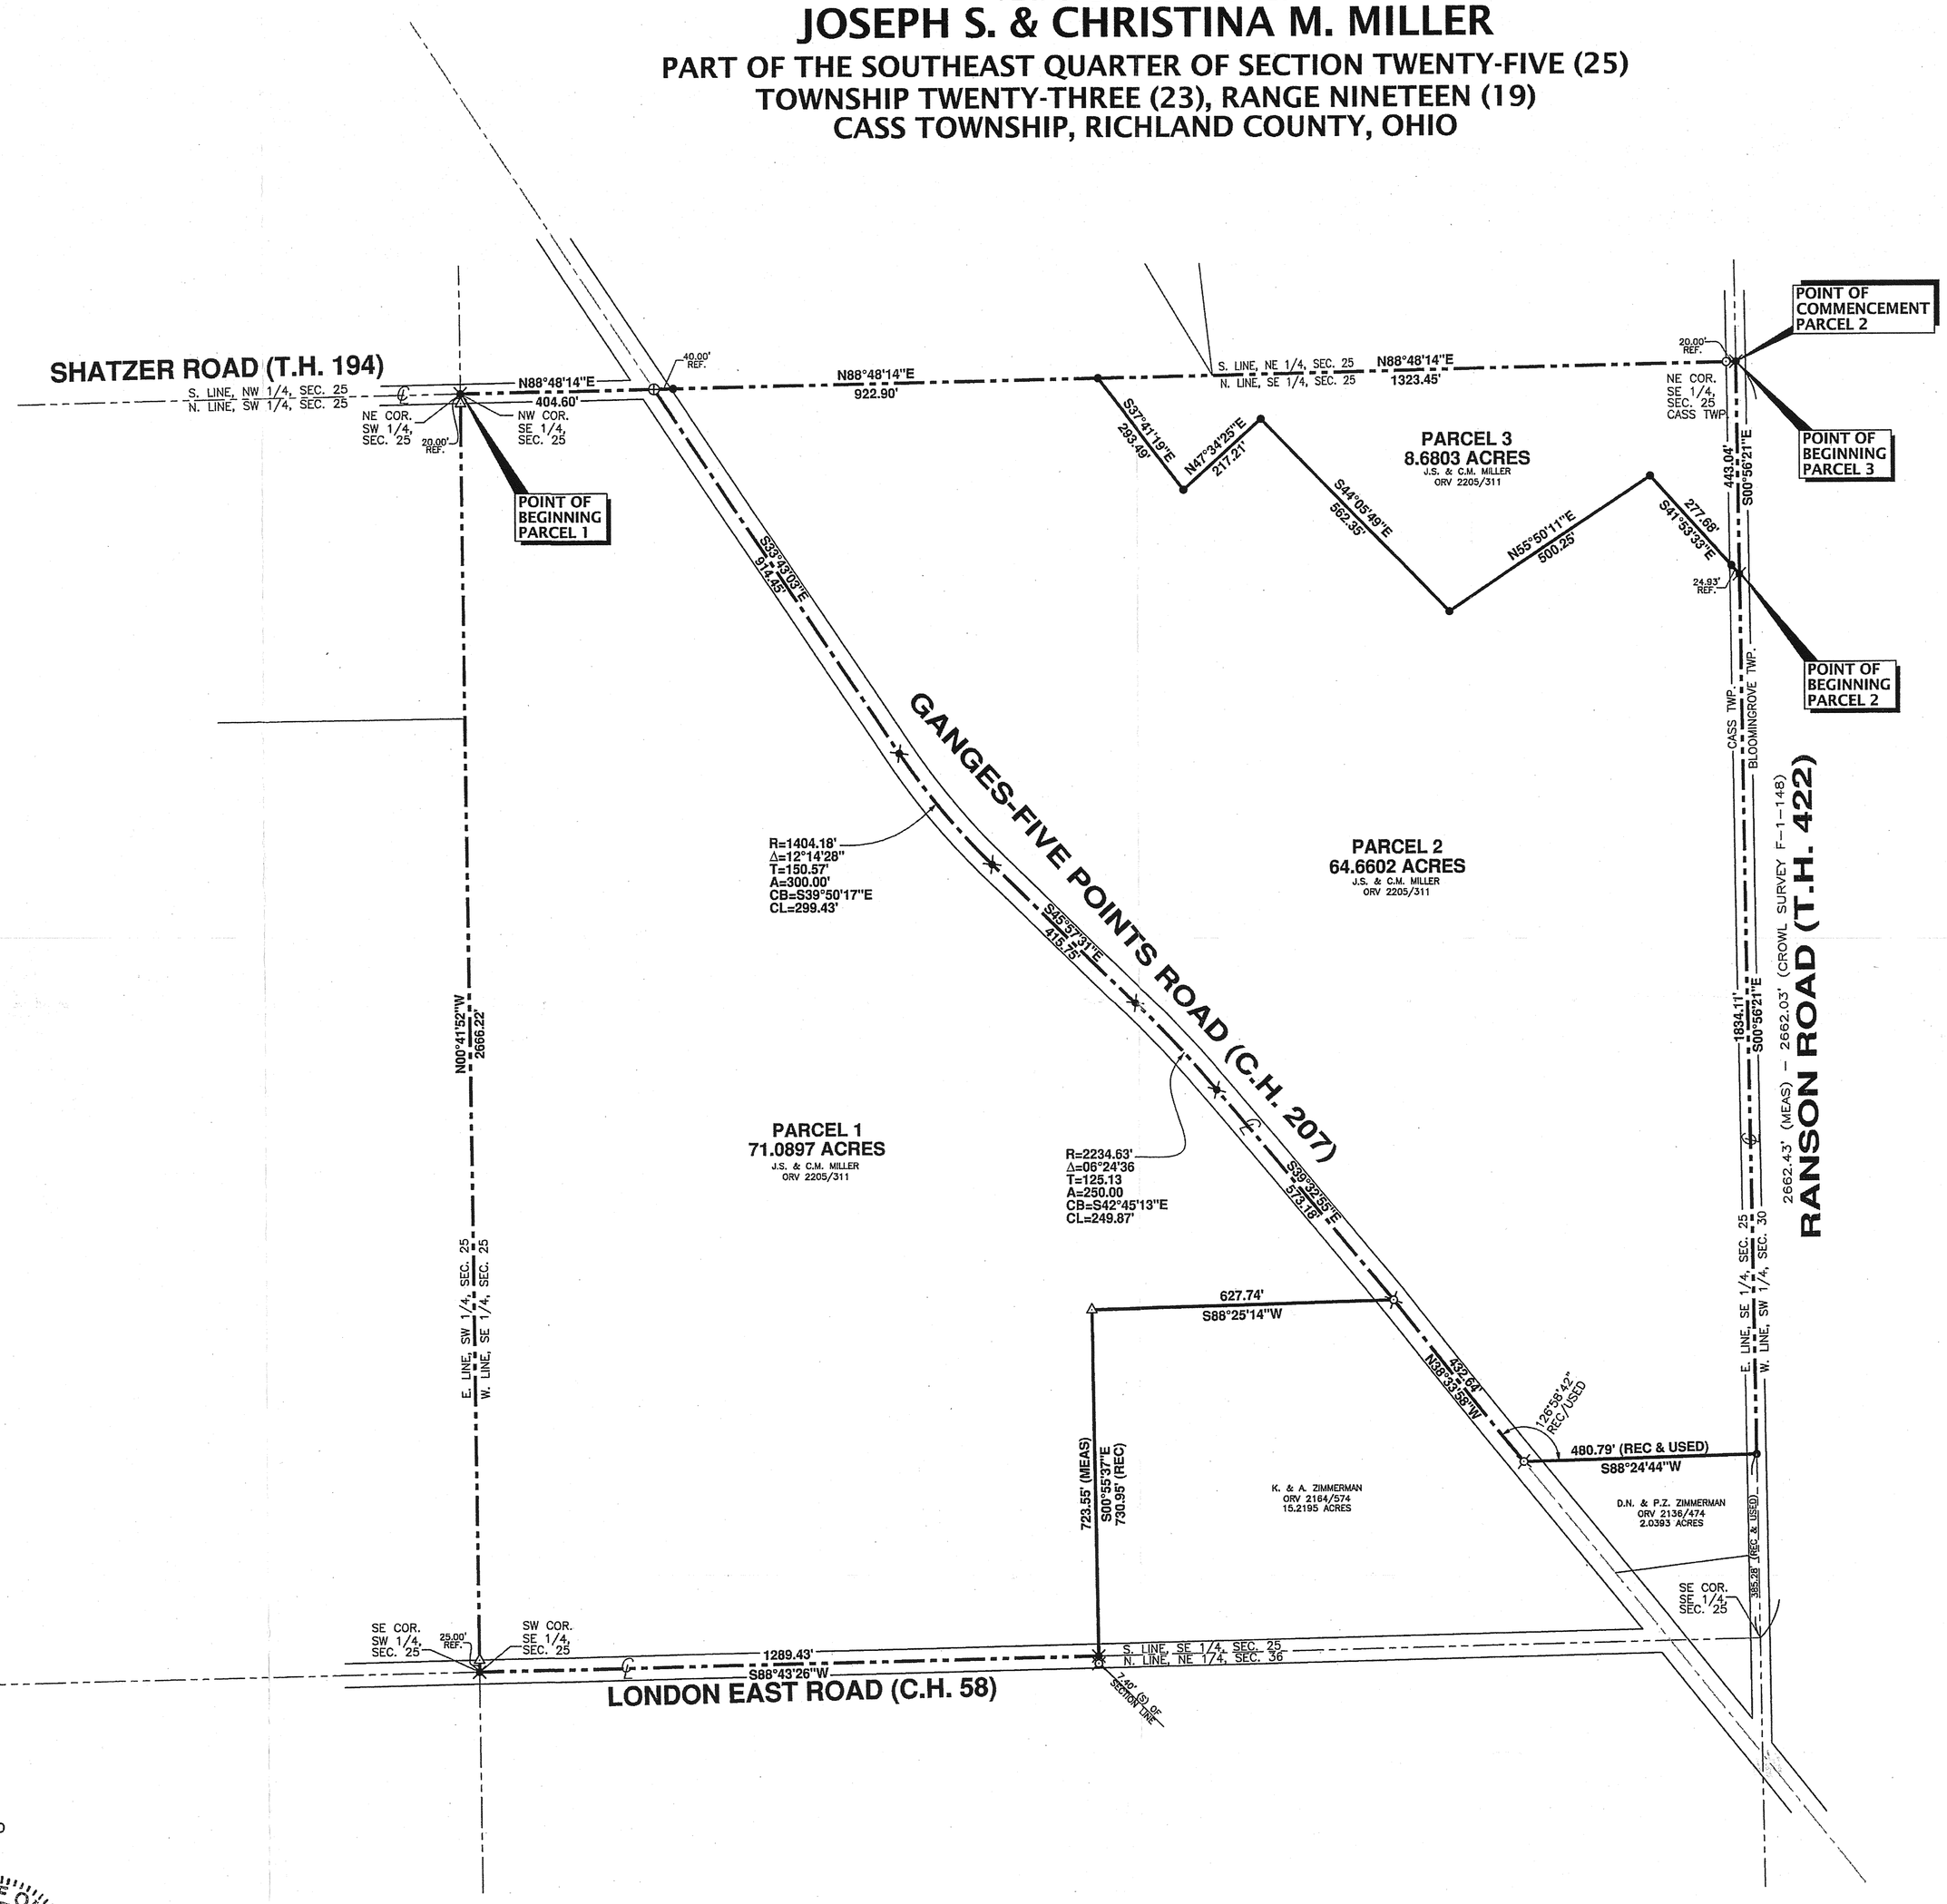

BEARINGS ARE BASED ON ASSUMING THE NORTH LINE OF THE SOUTHEAST QUARTER OF SECTION 25 AS BEING N88°48'14"E.

200 0 200
Scale: 1" = 200'

REFERENCE MATERIALS

DEEDS AS SHOWN

TAX MAPS

THE FOLLOWING RICHLAND COUNTY TAX MAP SURVEYS:

SURVEY BOOK	PAGE
AA	318
D	101
dd	7
dd	159
F	4-79
F	4-148
O	229
Y	122
Z	94

LEGEND

- ⊕ MAG NAIL FOUND
- ⊹ RAILROAD SPIKE FOUND
- ✱ RAILROAD SPIKE SET
- △ IRON PIN FOUND
- ○ 1/2" DIAMETER IRON PIPE FOUND
- ● 5/8" DIAMETER 30" LONG IRON PIN SET WITH CAP STAMPED "KROCKA & ASSOC."

I HEREBY CERTIFY THIS SURVEY TO BE CORRECT TO THE BEST OF MY KNOWLEDGE AND ALL MONUMENTS ARE FOUND OR SET AS INDICATED PER OHIO ADMINISTRATIVE CODE CHAPTER 4733-37.

PREPARED BY
F.E. KROCKA & ASSOCIATES, INC.
86 WEST MAIN STREET
SHELBY, OHIO 44875
(419) 342-4556

NATHAN W. SAUTTER
OHIO REGISTERED SURVEYOR NO. 8252
DATE: MAY 7, 2013

STATE OF OHIO — NATHAN W. SAUTTER — S-8252 — REGISTERED PROFESSIONAL SURVEYOR

NEW SPLIT RICHLAND COUNTY TAX MAP OFFICE
EAK 5-14-13
INITIAL DATE
F-4-181

NEW SURVEY OF EXISTING PARCEL RICHLAND COUNTY TAX MAP OFFICE
EAK 5-14-13
INITIAL DATE
F-4-181

PLAT OF BOUNDARY SURVEY

JOSEPH S. & CHRISTINA M. MILLER

PART OF THE SOUTHEAST QUARTER OF SECTION TWENTY-FIVE (25) TOWNSHIP TWENTY-THREE (23), RANGE NINETEEN (19) CASS TOWNSHIP, RICHLAND COUNTY, OHIO

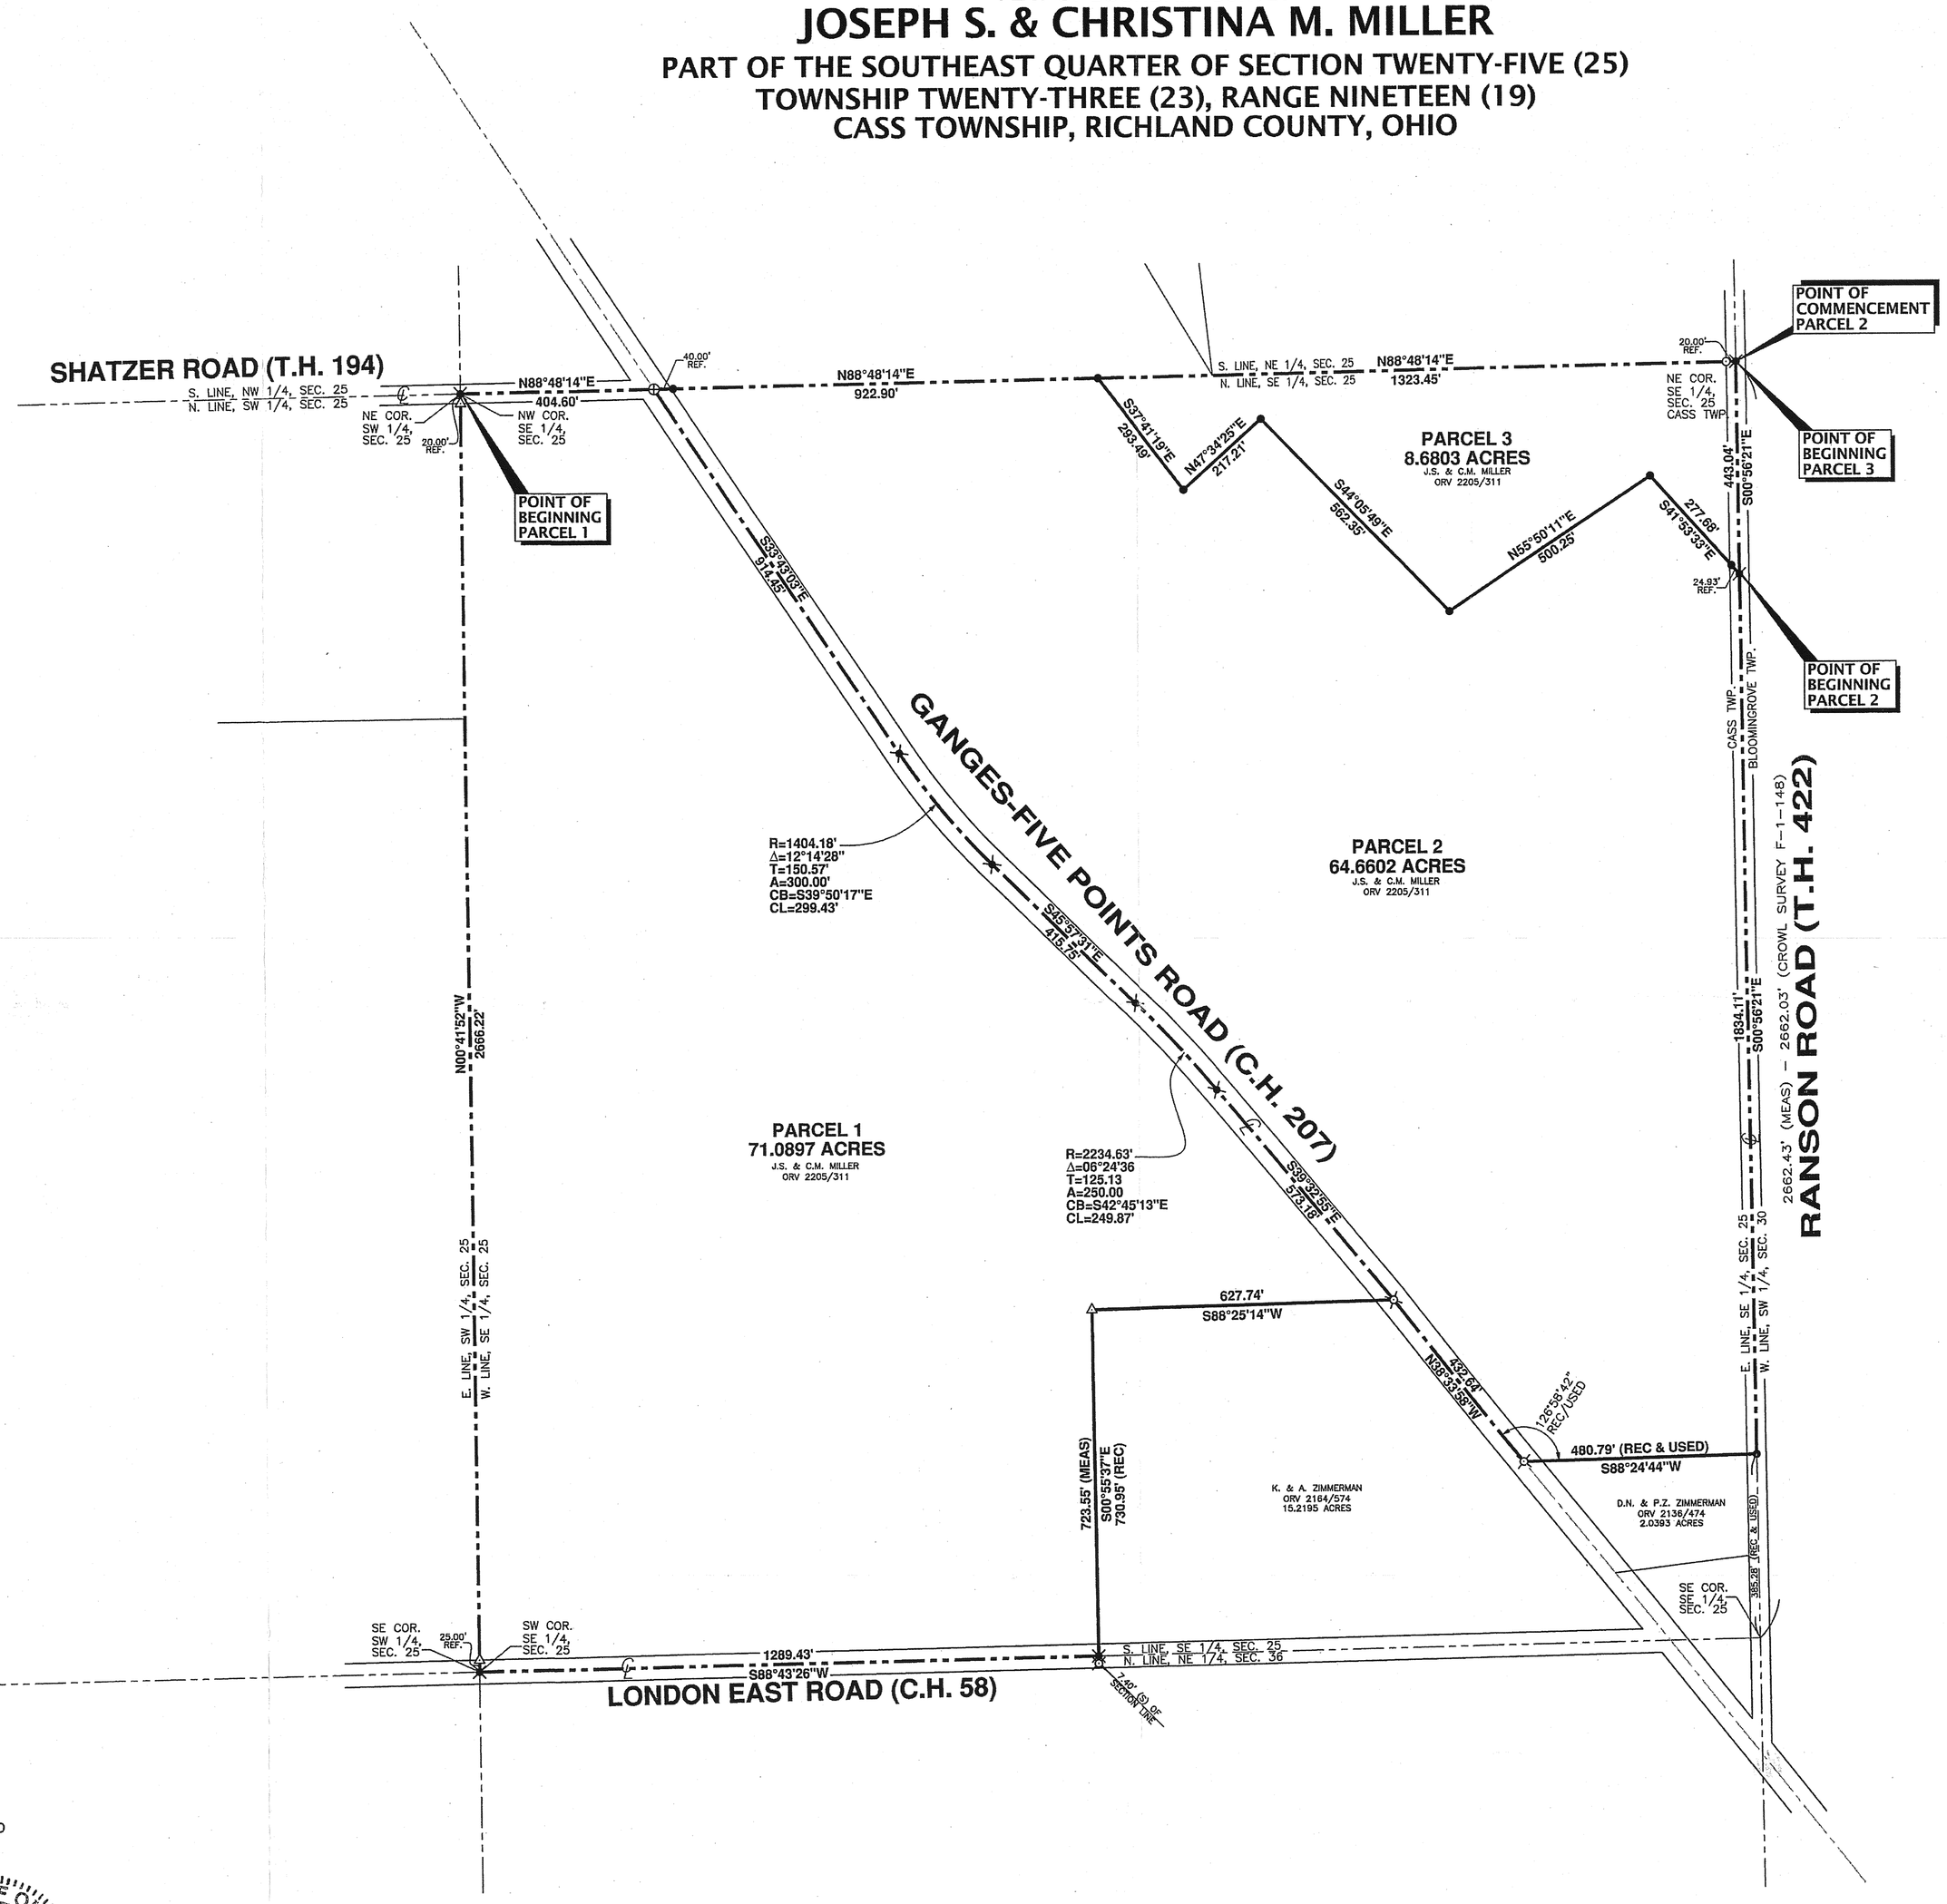

BEARINGS ARE BASED ON ASSUMING THE NORTH LINE OF THE SOUTHEAST QUARTER OF SECTION 25 AS BEING N88°48'14"E.

200 0 200
Scale: 1" = 200'

REFERENCE MATERIALS

DEEDS AS SHOWN

TAX MAPS

THE FOLLOWING RICHLAND COUNTY TAX MAP SURVEYS:

SURVEY BOOK	PAGE
AA	318
D	101
dd	7
dd	159
F	4-79
F	4-148
O	229
Y	122
Z	94

LEGEND

- ⊕ MAG NAIL FOUND
- ⊹ RAILROAD SPIKE FOUND
- ✱ RAILROAD SPIKE SET
- △ IRON PIN FOUND
- ○ 1/2" DIAMETER IRON PIPE FOUND
- ● 5/8" DIAMETER 30" LONG IRON PIN SET WITH CAP STAMPED "KROCKA & ASSOC."

I HEREBY CERTIFY THIS SURVEY TO BE CORRECT TO THE BEST OF MY KNOWLEDGE AND ALL MONUMENTS ARE FOUND OR SET AS INDICATED PER OHIO ADMINISTRATIVE CODE CHAPTER 4733-37.

PREPARED BY
F.E. KROCKA & ASSOCIATES, INC.
86 WEST MAIN STREET
SHELBY, OHIO 44875
(419) 342-4556

NATHAN W. SAUTTER
OHIO REGISTERED SURVEYOR NO. 8252
DATE: MAY 7, 2013

STATE OF OHIO — NATHAN W. SAUTTER — S-8252 — REGISTERED PROFESSIONAL SURVEYOR

NEW SPLIT RICHLAND COUNTY TAX MAP OFFICE
EAK 5-14-13
INITIAL DATE
F-4-181

NEW SURVEY OF EXISTING PARCEL RICHLAND COUNTY TAX MAP OFFICE
EAK 5-14-13
INITIAL DATE
F-4-181