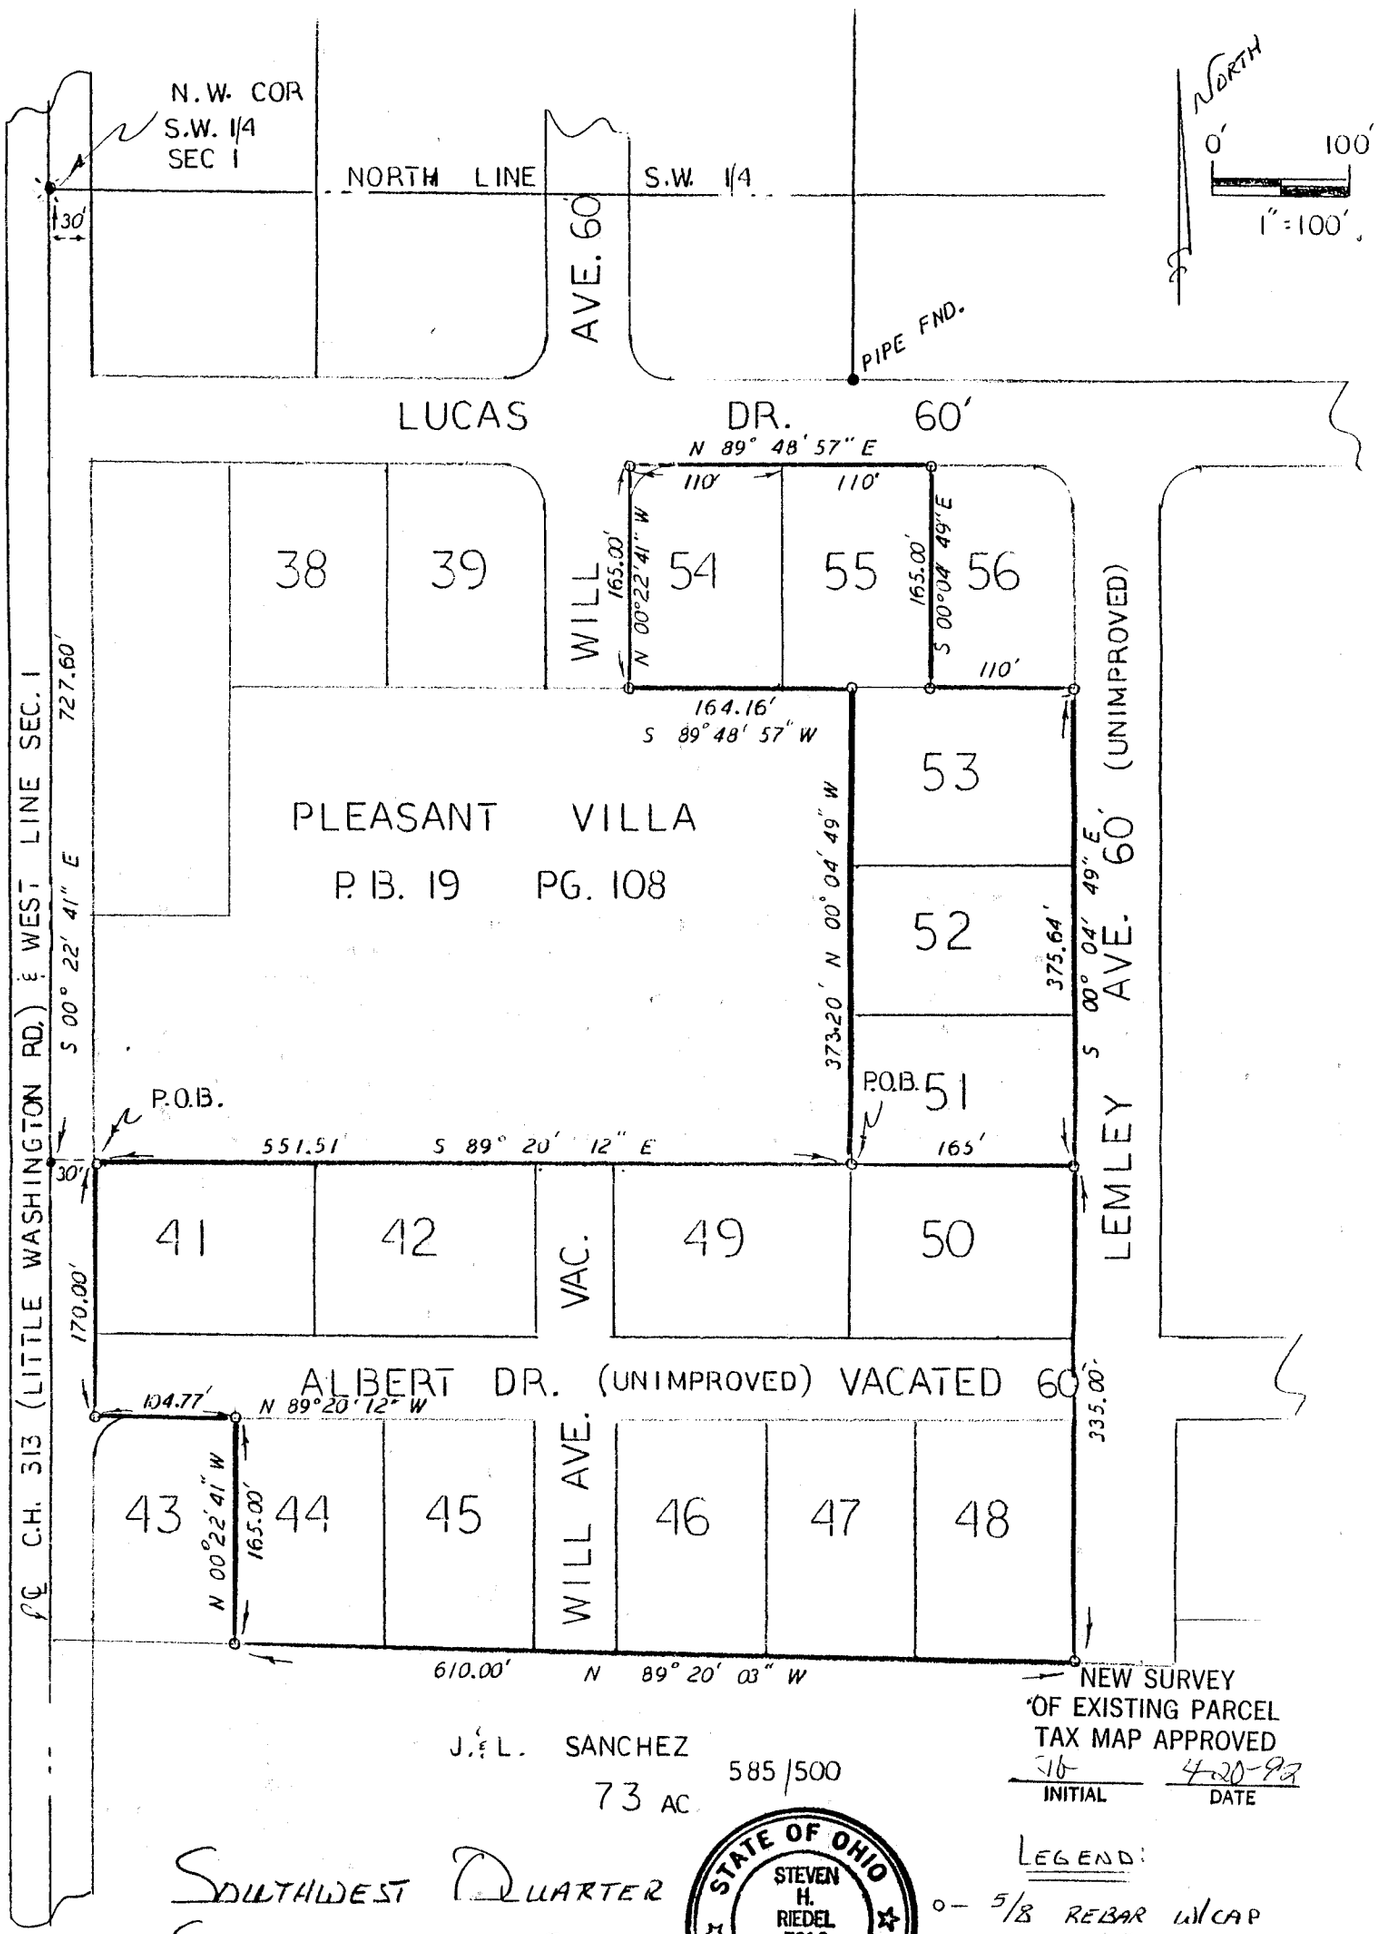


NEW SURVEY
OF EXISTING PARCEL
TAX MAP APPROVED

SH 4-20-93
INITIAL DATE

J. & L. SANCHEZ
73 AC
585/500

SOUTHWEST QUARTER
SEC. 1 T-20 R-18
WASHINGTON TOWNSHIP
RICHLAND COUNTY
OHIO

STATE OF OHIO
STEVEN H. RIEDEL
7016
REGISTERED SURVEYOR

STEVEN H. RIEDEL
OHIO SURVEYOR 7016
APRIL 8, 1992

LEGEND:

o - 5/8 REBAR W/CAP STAMPED "PS 7016" SET

x - IRON BAR FOUND

• - SURVEY NAIL SET

BASIS OF BEARINGS:

(1) ASSUMED

A-101