A-194

A-194

NORTH

● INDICATES CORNERS OF THIS SURVEY WITH IRON PINS SET THEREON.

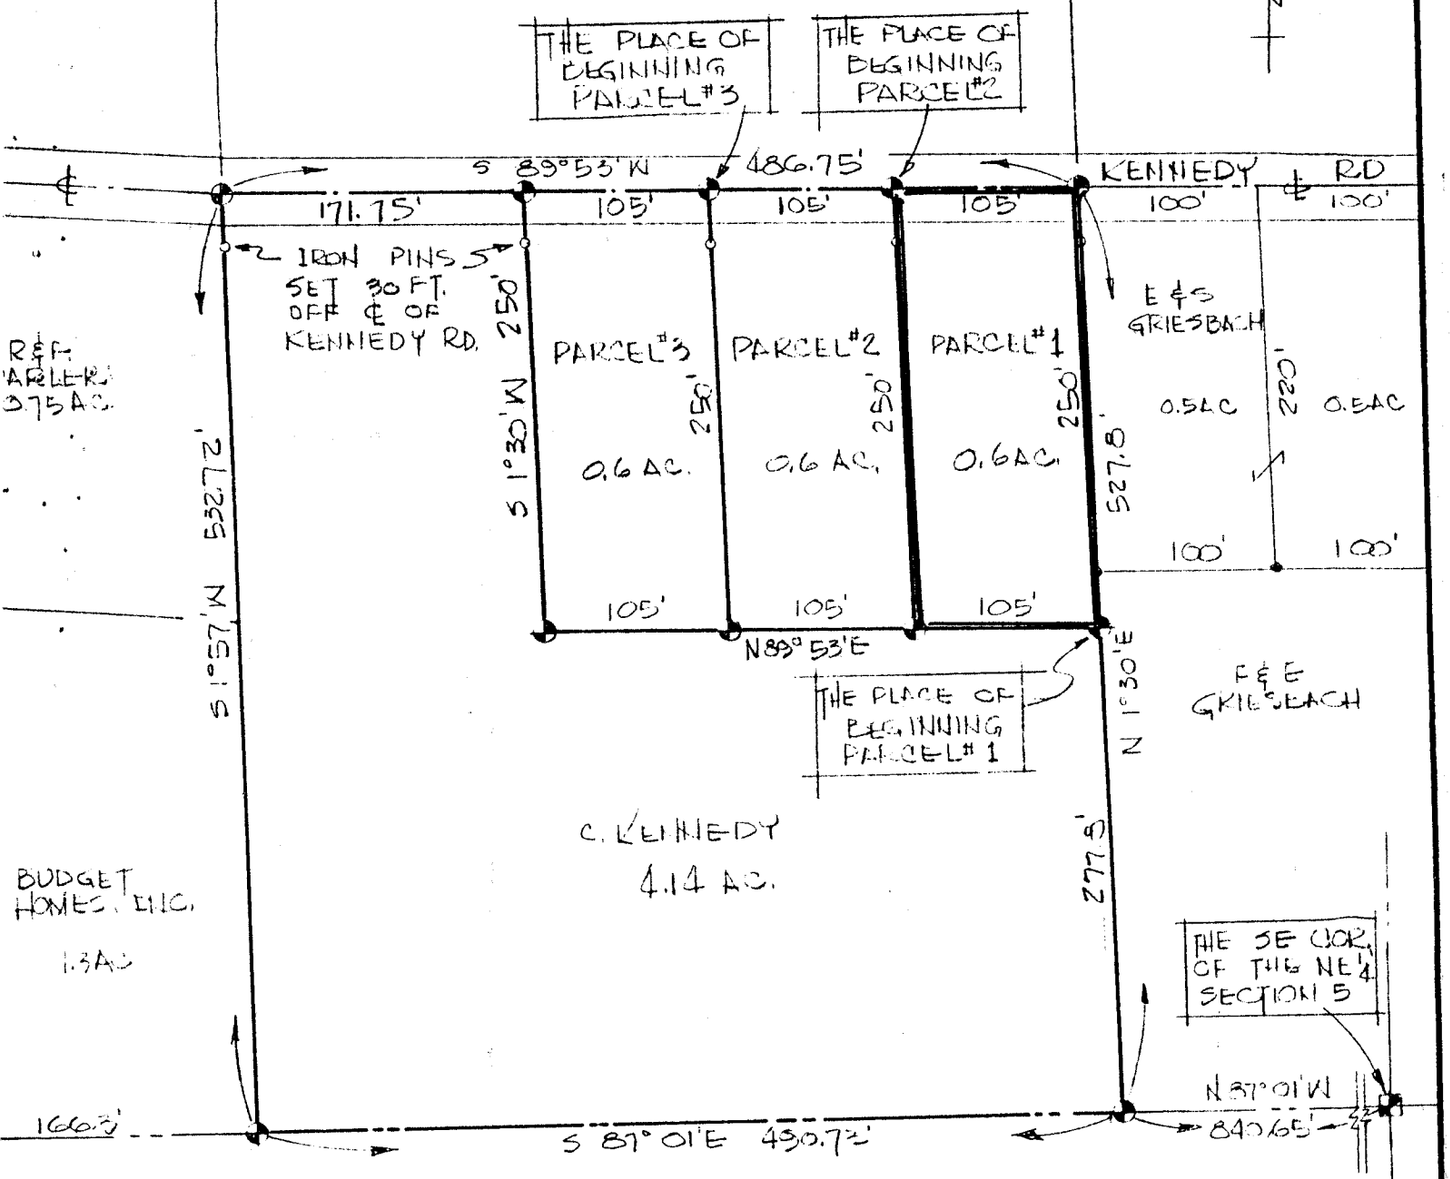

THIS SURVEY OF THE CARL KENNEDY PROPERTY WAS MADE FOR AND AT THE REQUEST OF HOWARD KENNEDY.

SURVEY PLAT FOR PROPERTY TRANSFER

CARL KENNEDY

PART NE¼ SECTION 5; T-20; R-18
WASHINGTON TOWNSHIP
RICHLAND COUNTY,
CITY OF MANSFIELD, OHIO

DATE: FEB. 14, 1968 SCALE: 1" = 100'
DRAWING NO: 68379 DRWN BY: JAS

Justin A. Seiler

SURVEY BY: JUSTIN A. SEILER
REG. SURVEYOR #4821