A-321

A-321 closed 5-7-91

PLAT OF BOUNDARY SURVEY

GERALD FERGUSON

LOTS 7 AND 8, SUNSET VIEW ALLOT.

PLYMOUTH TOWNSHIP, RICHLAND COUNTY, OHIO

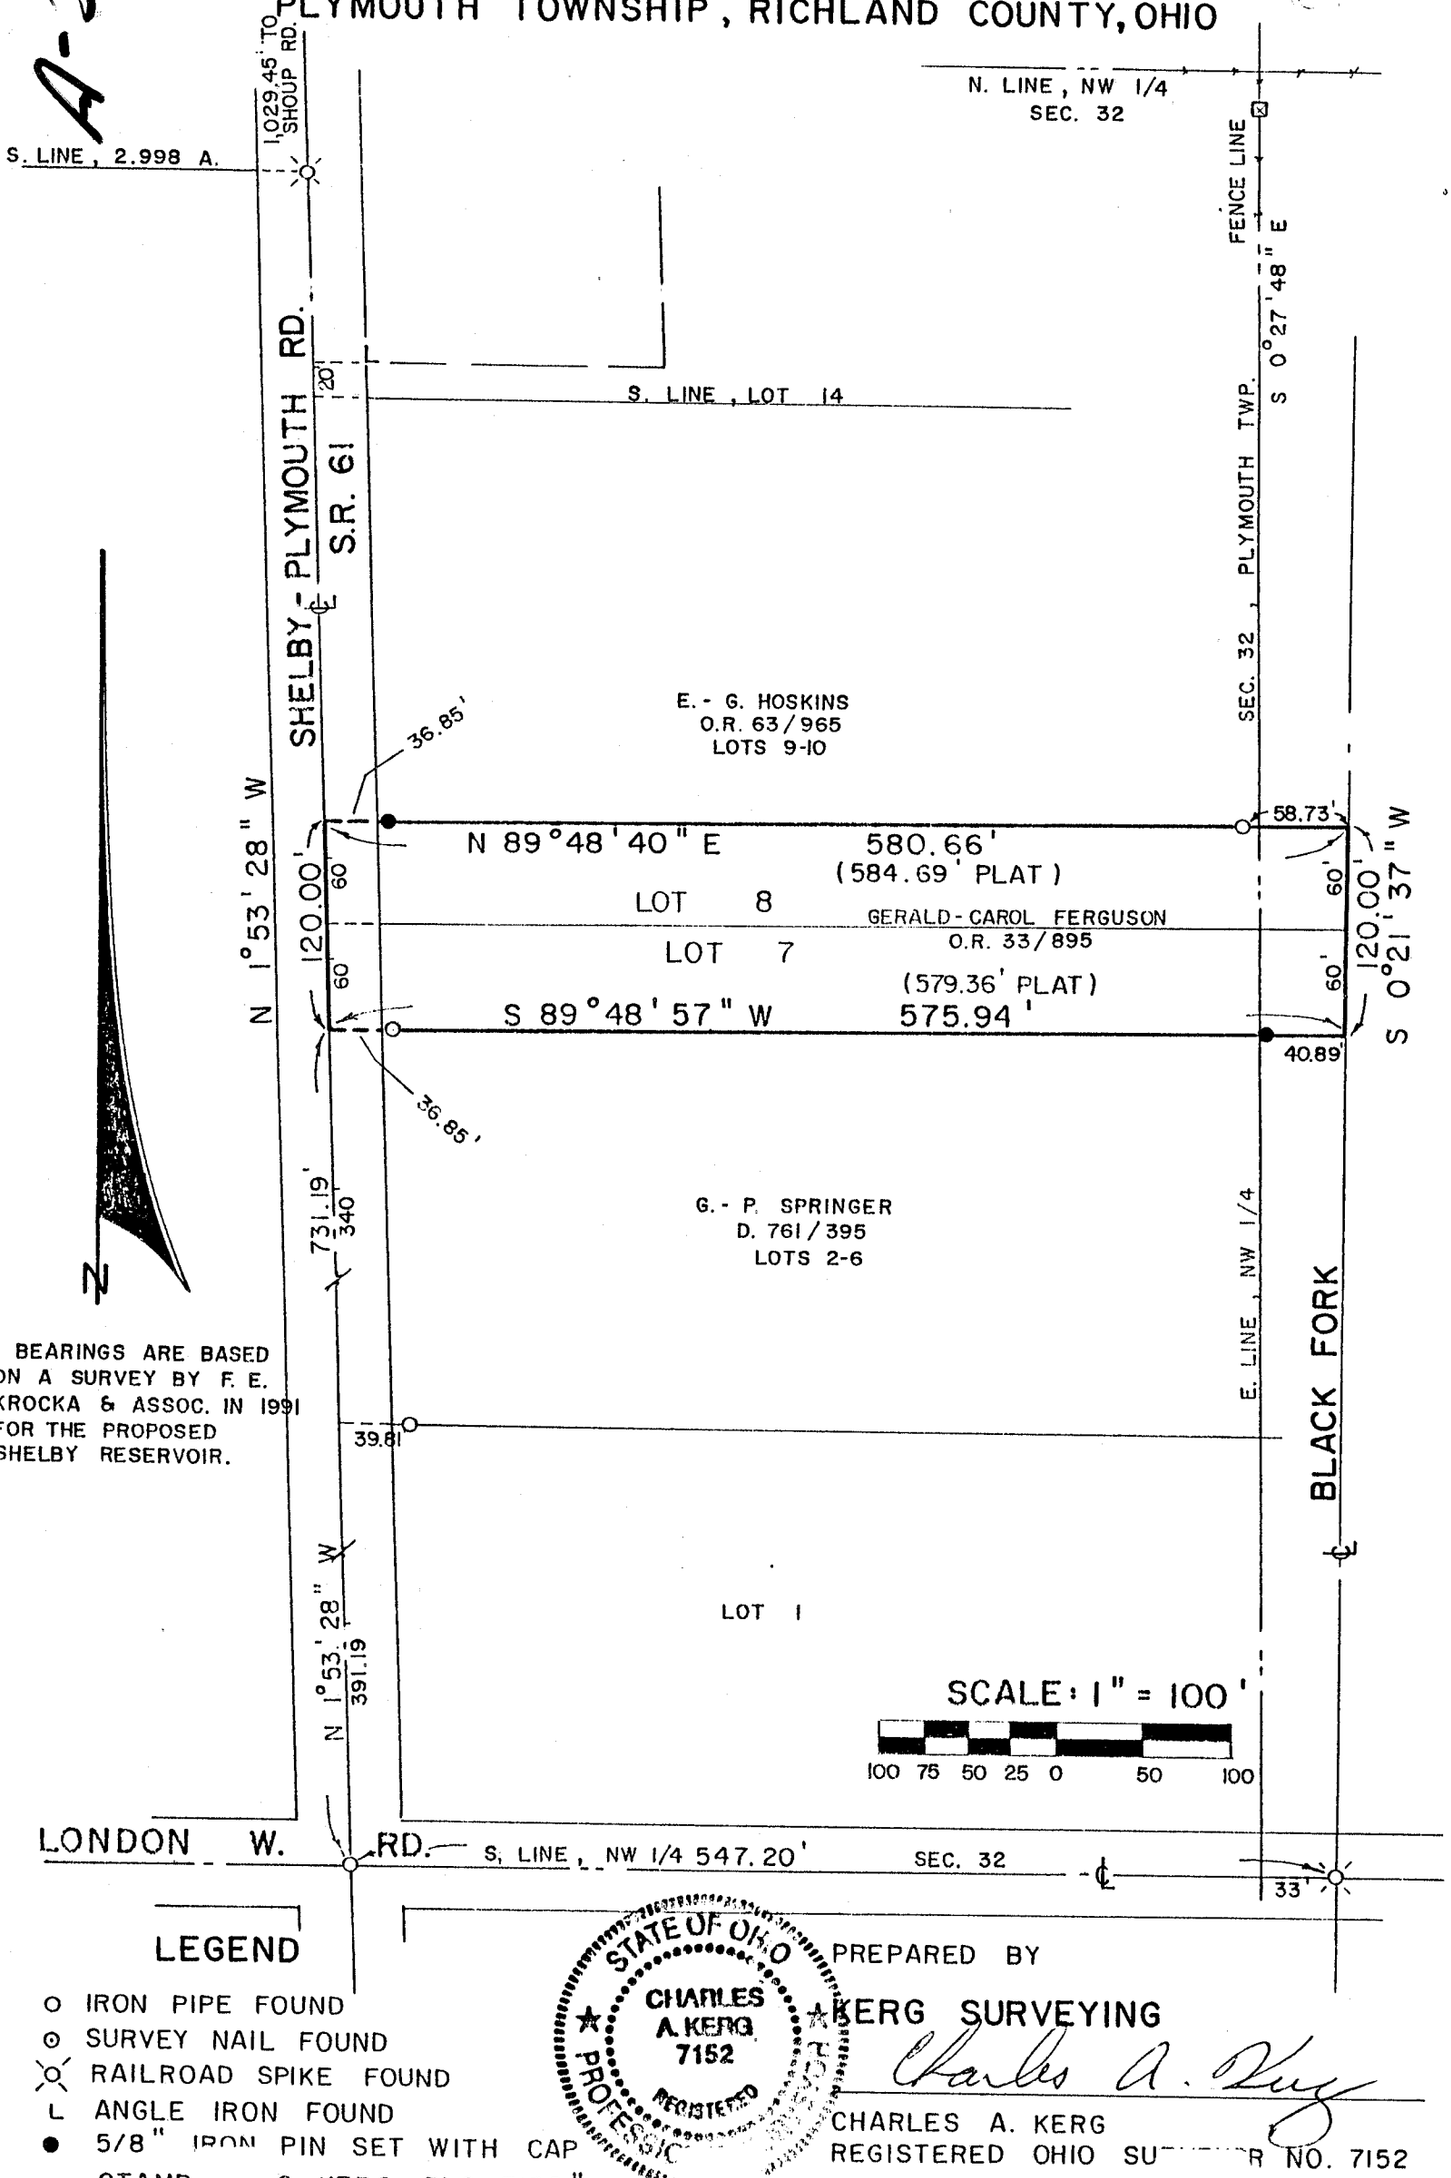

BEARINGS ARE BASED ON A SURVEY BY F. E. KROCKA & ASSOC. IN 1991 FOR THE PROPOSED SHELBY RESERVOIR.

LEGEND

- ○ IRON PIPE FOUND
- ⊙ SURVEY NAIL FOUND
- RAILROAD SPIKE FOUND
- L ANGLE IRON FOUND
- ● 5/8" IRON PIN SET WITH CAP STAMPED "C. KERG, RLS 7152"

STATE OF OHIO CHARLES A. KERG 7152 REGISTERED PROFESSIONAL

PREPARED BY

KERG SURVEYING

Charles A. Kerg

CHARLES A. KERG
REGISTERED OHIO SURVEYOR NO. 7152
DATE: MARCH 28, 1991