B-9

TRACY & MILLS, SURVEYORS
10 East Vine Street, P.O. Box 642
Mount Vernon, Ohio 43050
TEL. 614-397-8324 FAX: 614-397-5910

SURVEY FOR: JEFFREY BORNTRAGER
LOCATION: PT. OF THE S.W. QTR. SECT. 19, T-21, R-17, WORTHINGTON TWP., RICHLAND CO., OHIO
BUYER/SELLER:

o - Iron Pin Set (5/8" x 30")
● - Iron Pin Found
▲ - Railroad Spike
Δ - P.K. Nail

Date: MAY , 1993

Scale: 1" = 300'

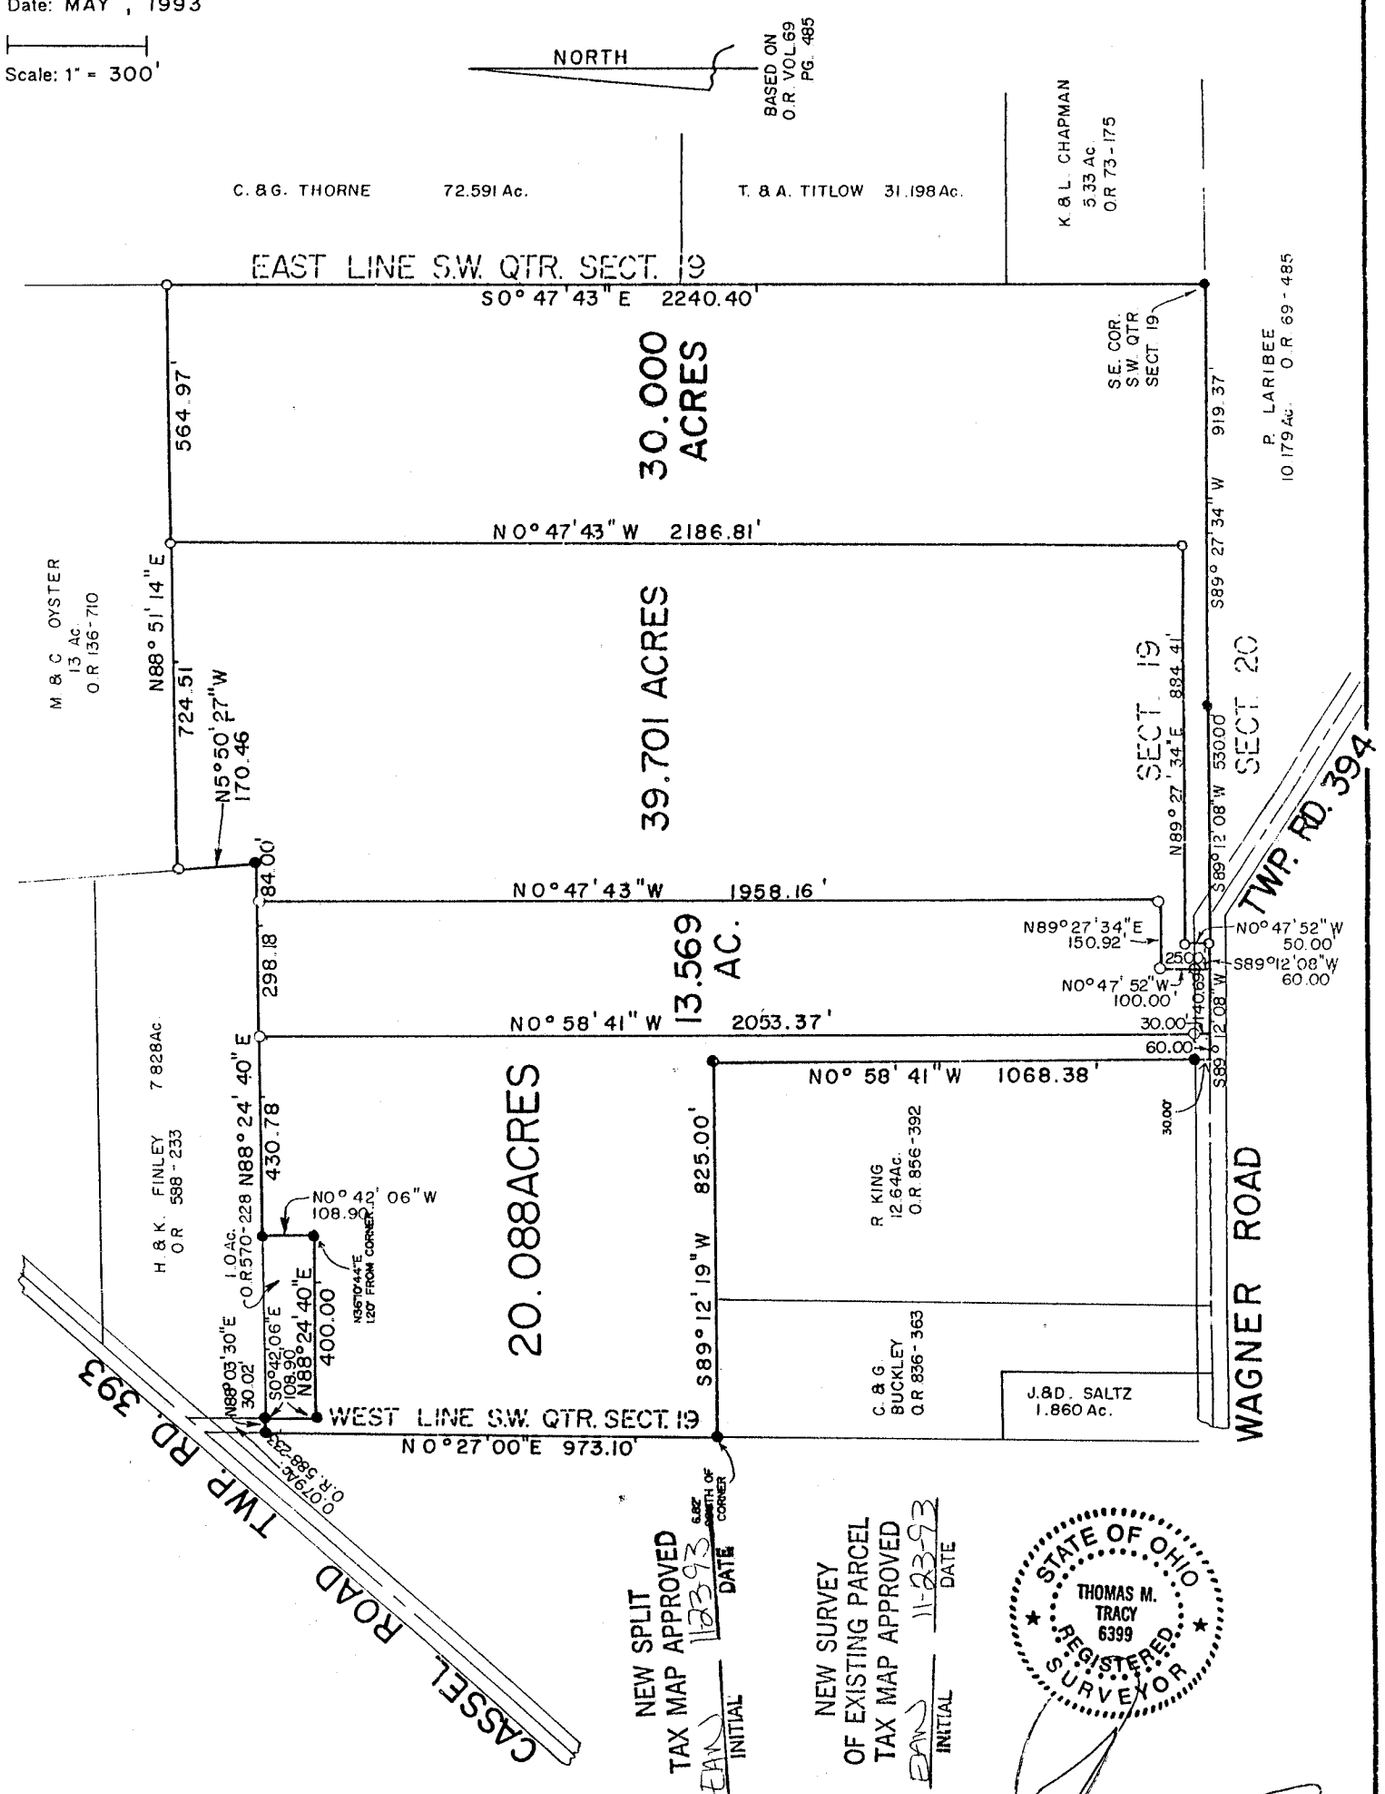

NEW SPLIT TAX MAP APPROVED 11-23-93 DATE — INITIAL

NEW SURVEY OF EXISTING PARCEL TAX MAP APPROVED 11-23-93 DATE — INITIAL

STATE OF OHIO
THOMAS M. TRACY 6399
REGISTERED SURVEYOR

CERTIFICATION: We hereby Certify that the foregoing survey was prepared from actual field measurements, in accordance with Chapter 4733-37, Ohio Administration Code.

Thomas M. Tracy, Surveyor 6399
David R. Mills, Surveyor 7157