B-185

B-185

SURVEY FOR
EDMUND MERKOSKI
LOT 780 AND PART OF LOT 779, LEX-GATE VILLAGE BLOCK "D",
VILLAGE OF LEXINGTON, RICHLAND COUNTY, OHIO

Scale 1"= 30 ' Date 10-14-93 P.B. 20 P. 50 D.V. 900 P. 9 Drawn By SRV

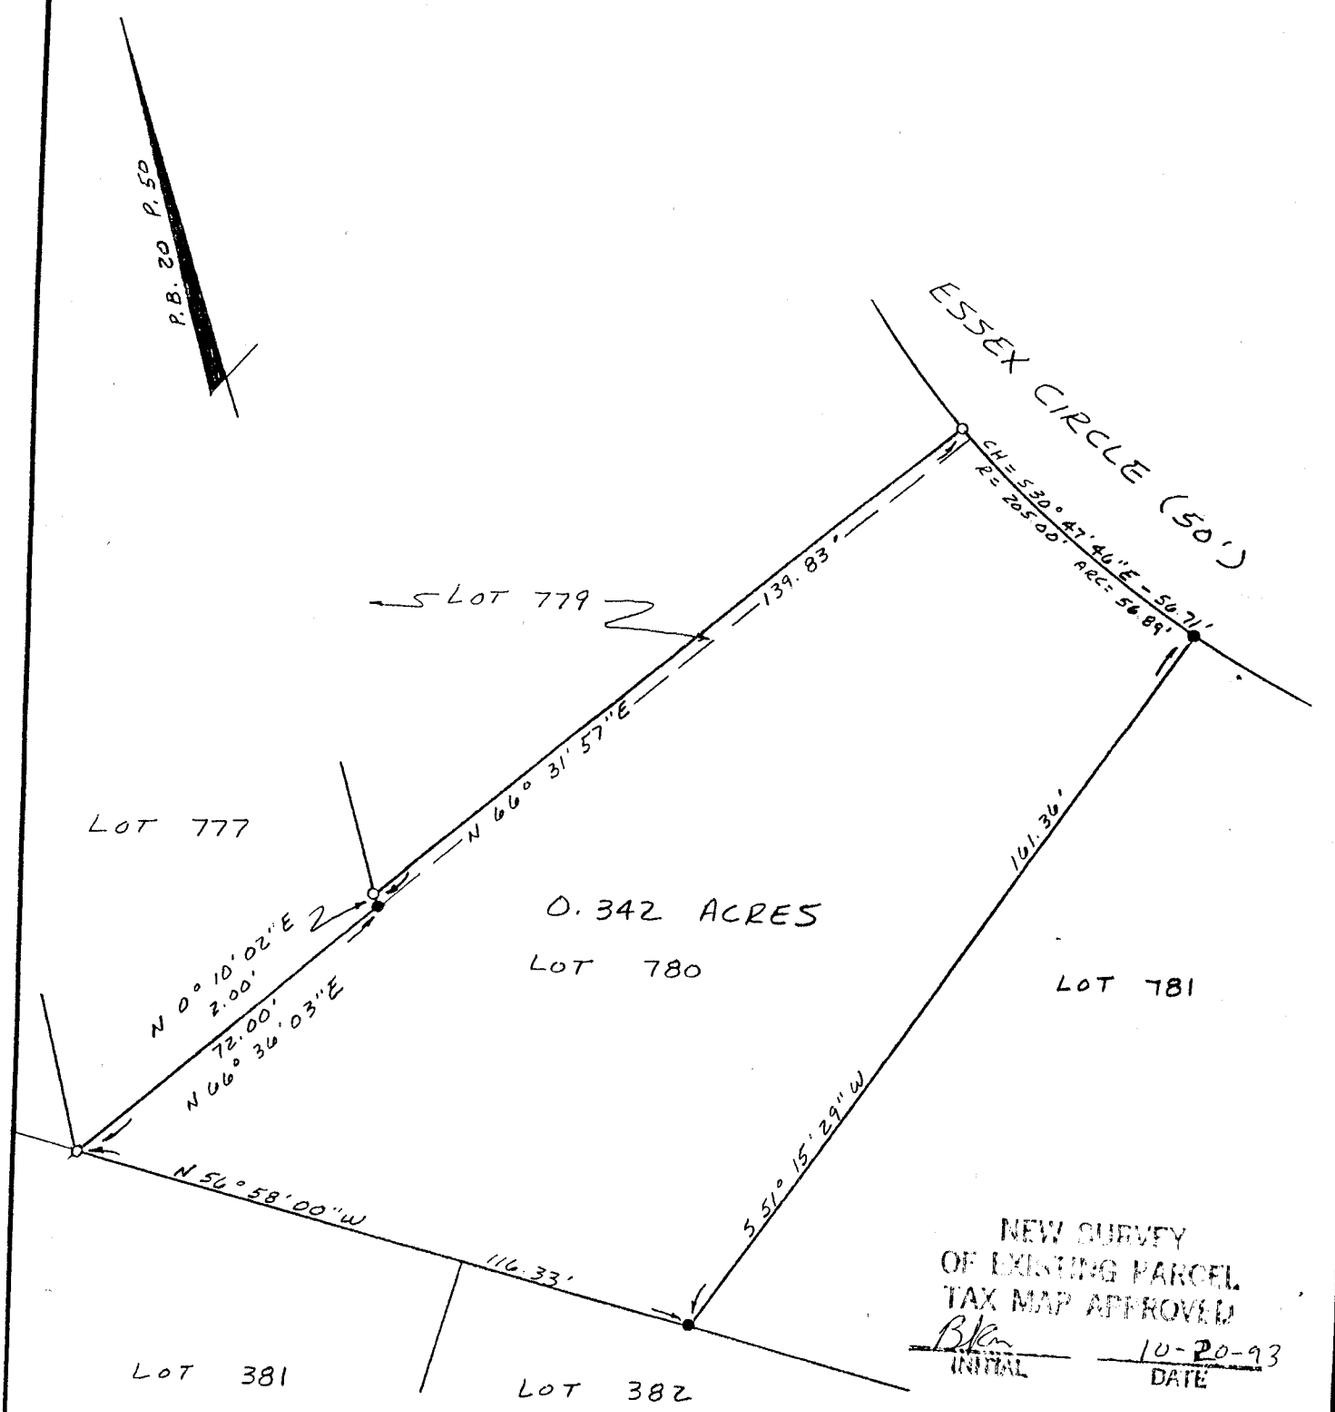

NEW SURVEY
OF EXISTING PARCEL
TAX MAP APPROVED
BK 10-20-93
INITIAL DATE

LEGEND

- ● IRON PIN FOUND
- o ½" REBAR SET W/ PLASTIC CAP STAMPED "VANCE 6553"

STATE OF OHIO
SAMUEL W. VANCE 6553
REGISTERED SURVEYOR

SCALE IN FEET
0 15 30 60

I hereby certify that the foregoing drawing was prepared from an actual survey of the premises.

Samuel W. Vance
Registered Surveyor No. 6553

VANCE SURVEYING
LAND SURVEYOR
28 Clinton Road, Mount Vernon, Ohio 43050