B-275

B-275

TRACY & MILLS, SURVEYORS
10 East Vine Street, P.O. Box 642
MOUNT VERNON, OHIO 43050

.. 614-397-8324

FAX: 614-397-5910

SURVEY FOR: Michael Abbott & James Whitsel

LOCATION: PART OF THE SOUTH WEST QUARTER OF SECTION 13, T20, R18, WASHINGTON TOWNSHIP, RICHLAND COUNTY, OHIO.

BUYER/SELLER:

Date: Sep.1990 & Feb. 1991 & April 1992

Scale: 1" = 80'

o - Iron Pin Set (5/8" x 30")
● - Iron Pin Found

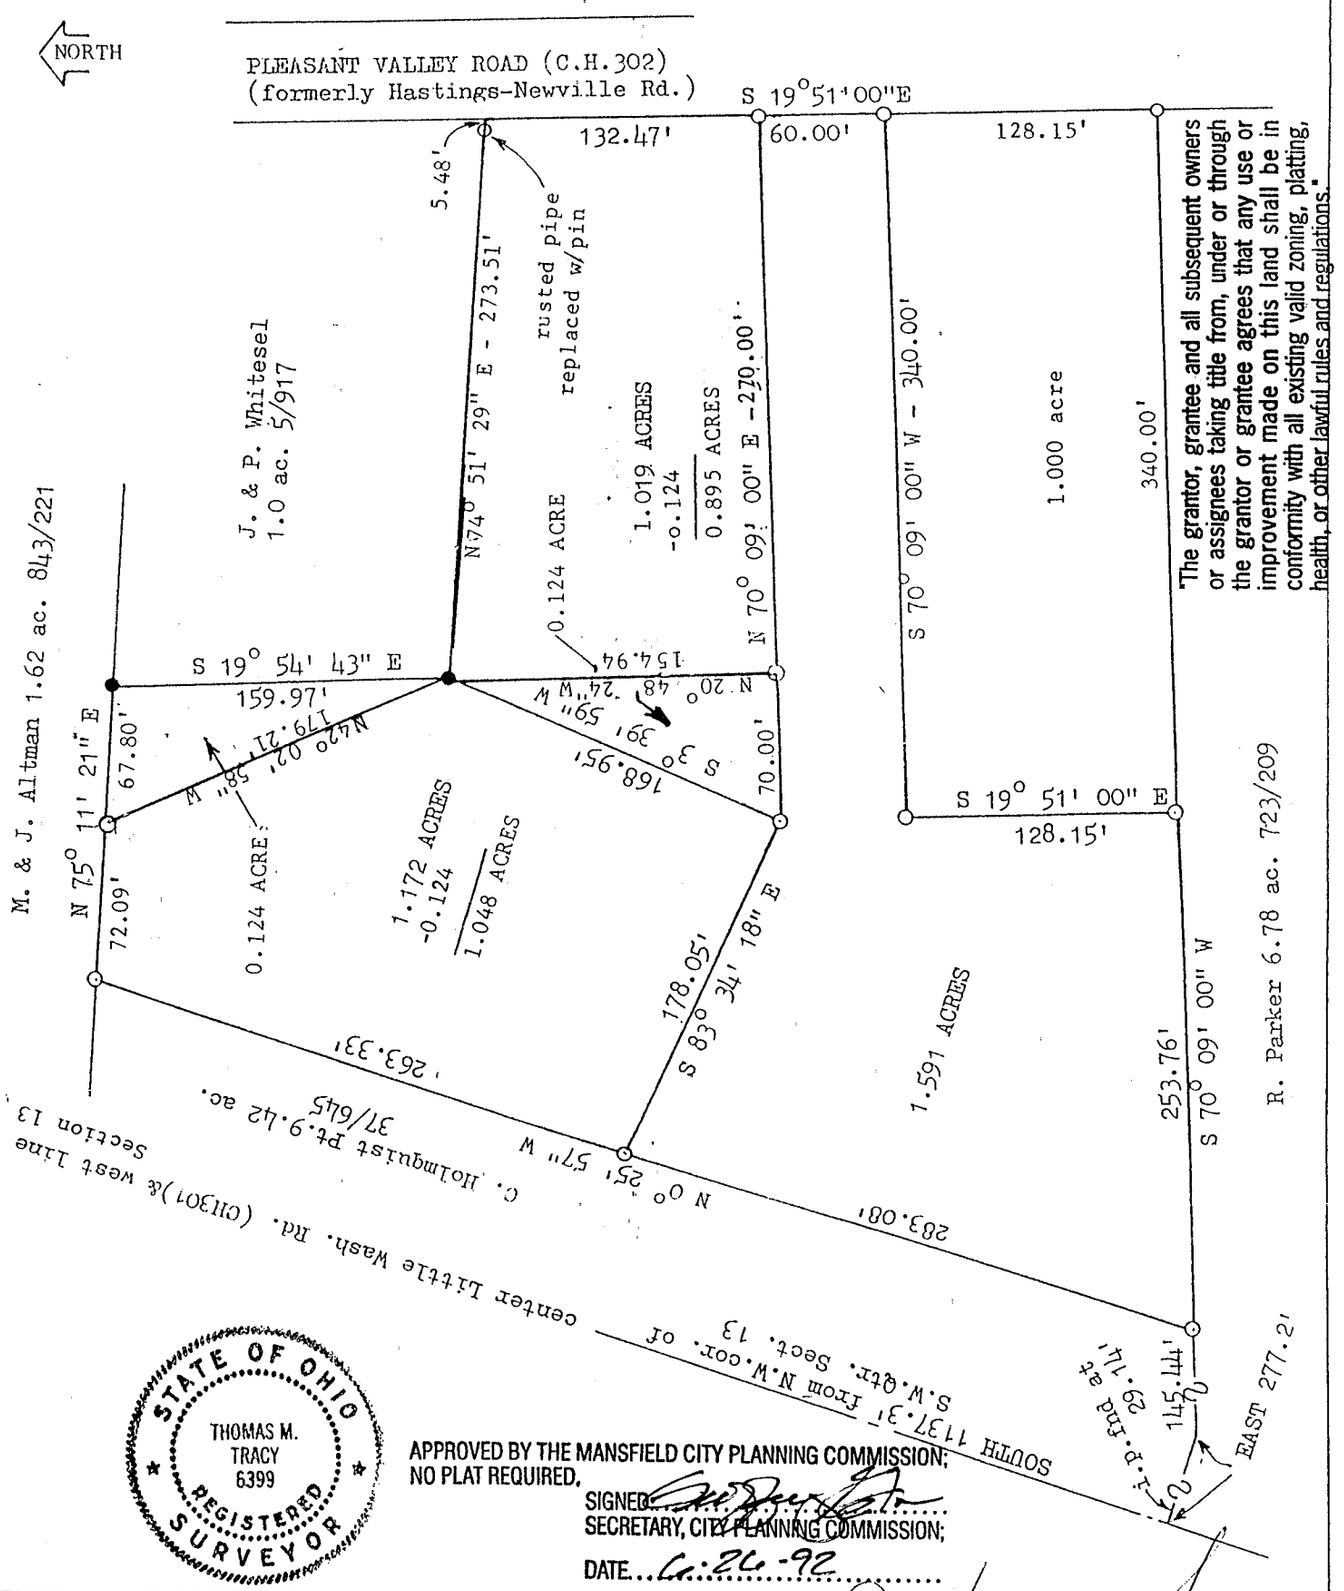

"The grantor, grantee and all subsequent owners or assignees taking title from, under or through the grantor or grantee agrees that any use or improvement made on this land shall be in conformity with all existing valid zoning, platting, health, or other lawful rules and regulations."

STATE OF OHIO
THOMAS M. TRACY 6399
REGISTERED SURVEYOR

APPROVED BY THE MANSFIELD CITY PLANNING COMMISSION;
NO PLAT REQUIRED.
SIGNED.....
SECRETARY, CITY PLANNING COMMISSION;
DATE... 6-26-92

CERTIFICATION: We hereby certify that the foregoing survey was prepared from actual field measurements.

Thomas M. Tracy, Surveyor 6399
David R. Mills, Surveyor 7157