B-382

PLAT OF BOUNDARY SURVEY

SHARON BRUNET

INLOT 609, PLAT VOL. 4, PG. 7

CITY OF SHELBY, RICHLAND COUNTY, OHIO

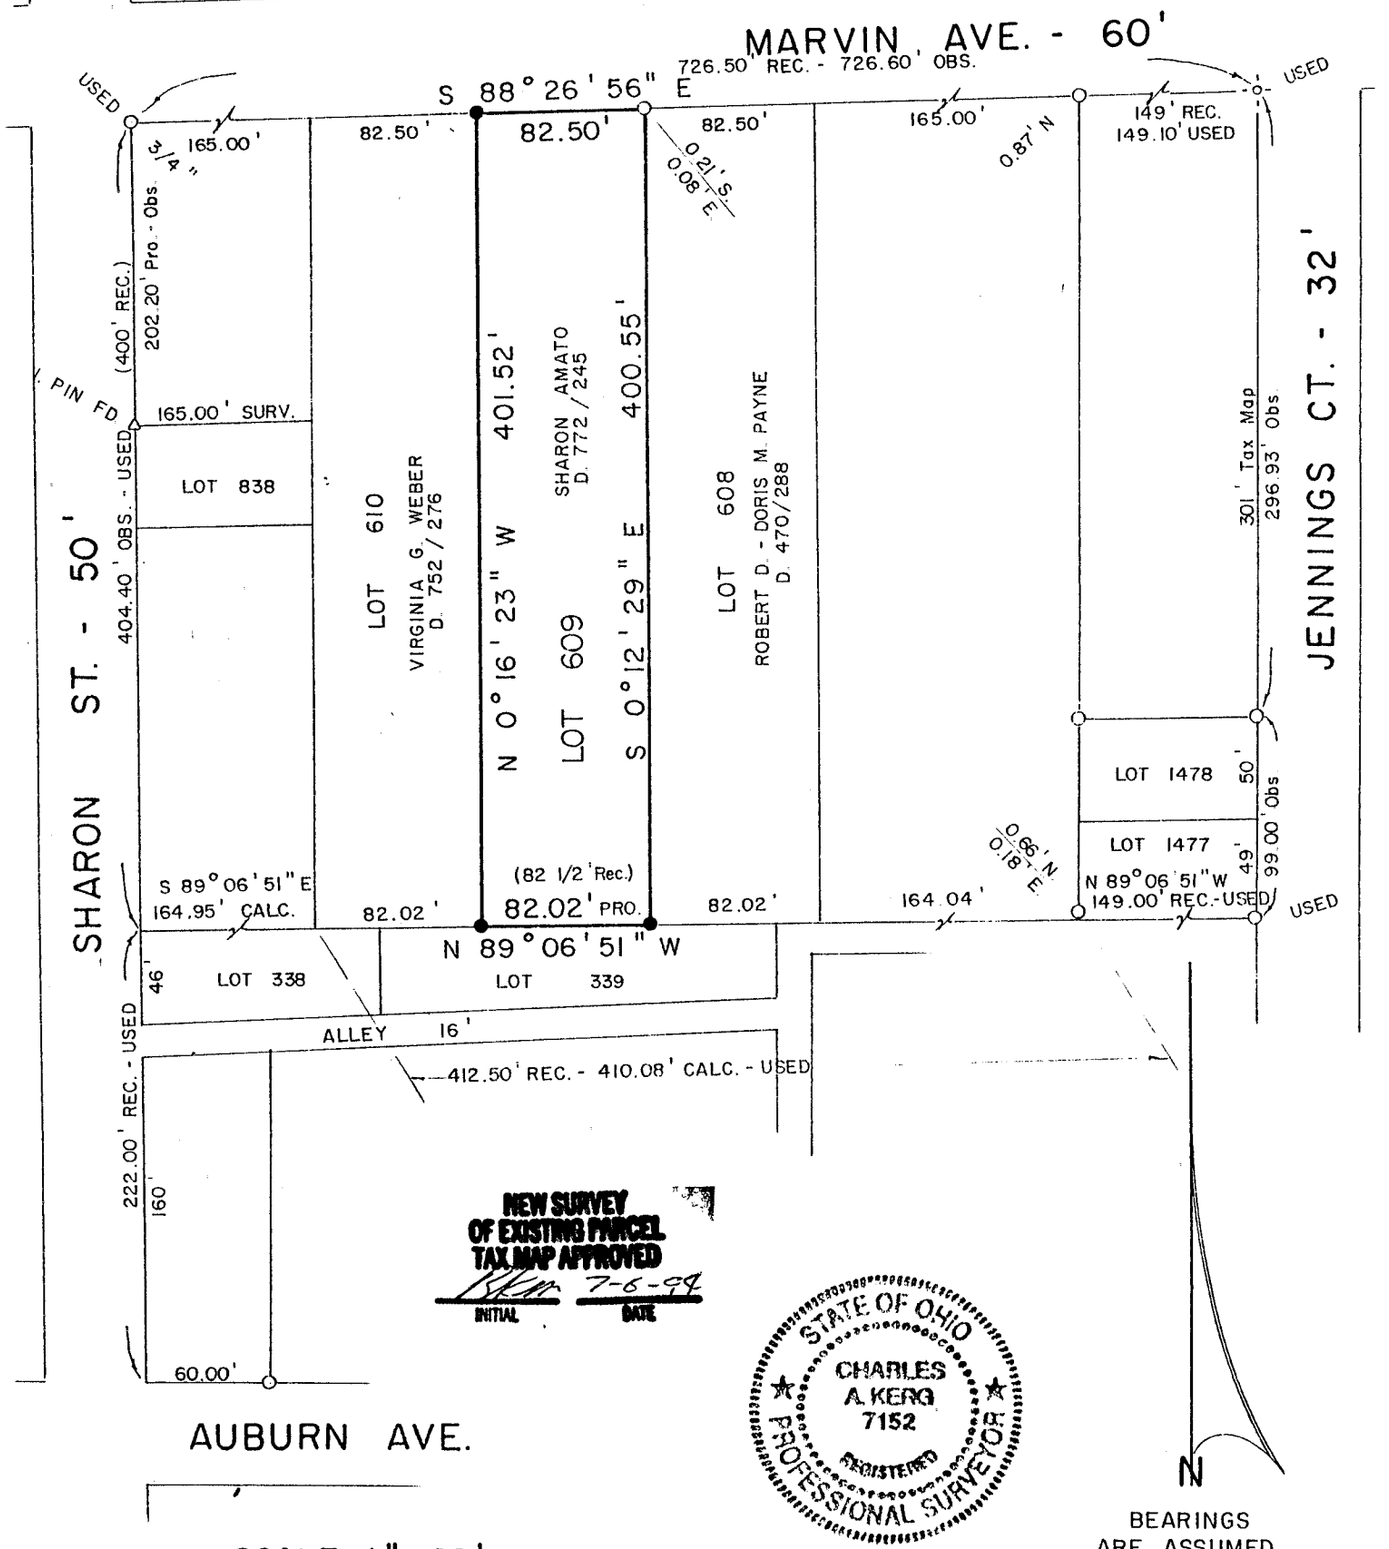

NEW SURVEY OF EXISTING PARCEL TAX MAP APPROVED
INITIAL 7-6-94 DATE

STATE OF OHIO
CHARLES A. KERG
7152
REGISTERED
PROFESSIONAL SURVEYOR

BEARINGS ARE ASSUMED

SCALE: 1" = 80'

80 60 40 20 0 40 80

B-382

LEGEND

- O IRON PIPE FOUND
- ⊹ DRILLHOLE AND CROSS FOUND
- ● 5/8" IRON PIN SET WITH CAP STAMPED "C. KERG, RLS 7152"

PREPARED BY

KERG SURVEYING

Charles A. Kerg

CHARLES A. KERG
REGISTERED OHIO SURVEYOR NO. 7152
DATE: JUNE 24, 1994