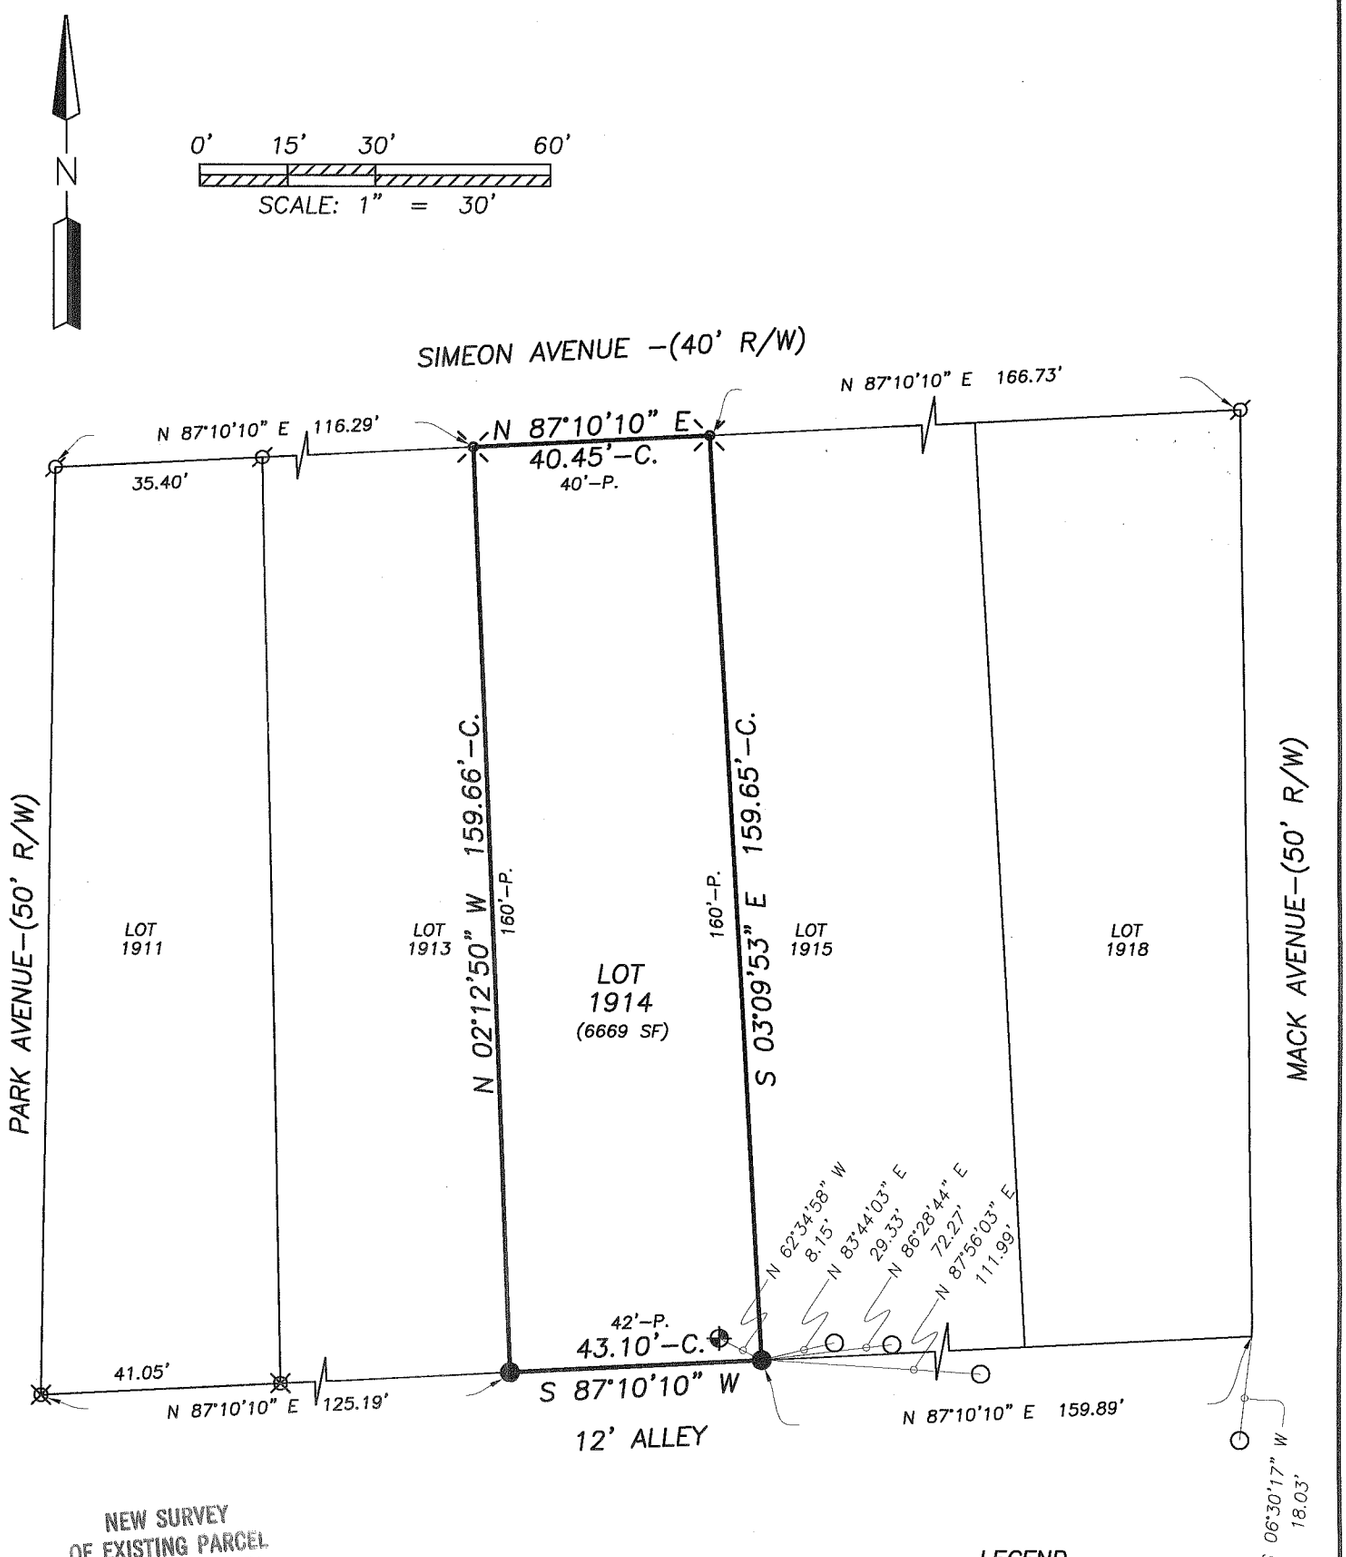


NEW SURVEY
OF EXISTING PARCEL
RICHLAND COUNTY
TAX MAP OFFICE
EAK 7-26-10
INITIAL DATE
Dwg Only
BB-178

STATE OF OHIO
NATHANIEL B. RAMSEY
S-8396
REGISTERED
PROFESSIONAL SURVEYOR

**LEGEND**

- IRON PIPE FOUND
- AXLE FOUND
- DRILL HOLE & CROSS FOUND
- 5/8" IRON PIN FOUND
- 5/8" REBAR SET WITH I.D. CAP STAMPED "SJL INC"
- DRILL HOLE W/ CROSS SET

*Distances shown hereon are expressed in feet and decimal parts thereof.*

*Bearings are based on survey by Charles A. Kerg P.S. on file at the Richland County Tax Map Office and are used to express angles only.*

*CERTIFICATION: I hereby state that the foregoing survey was prepared from actual field measurements made in April 2010, In accordance with Chapter 4733-37, Ohio Administrative Code.*

By: _____ 7/16/2010
Nathaniel B. Ramsey, P.S. #8396 Date


**SHAFFER, JOHNSTON, LICHTENWALTER & ASSOCIATES, INC.**
Consulting Engineers & Surveyors
909 South Main Street Mansfield, Ohio 44907
TEL (419) 756-7302
FAX (419) 756-0867 EMAIL nramsey@sjl-inc.com


**SURVEY MADE AT THE REQUEST OF:**

**STEWART MITCHELL**
**LOT NUMBER 1914, PLAT VOLUME 9, PAGE 24**
**CITY OF SHELBY, RICHLAND COUNTY, OHIO**

| DRAWN NBR | CHECKED | SCALE 1" = 30' | DATE 7/15/2010 |
|---|---|---|---|
| DWG NO: SM-1973 | JOB NO: SM-1973 | SHEET 1 OF 1 | |