C-139

A-139

SURVEY PLAT

BEING A PART OF THE SOUTHEAST QUARTER OF SECTION NUMBER 32
TOWNSHIP 19 - RANGE 18, TOWNSHIP OF JEFFERSON
COUNTY OF RICHLAND, STATE OF OHIO

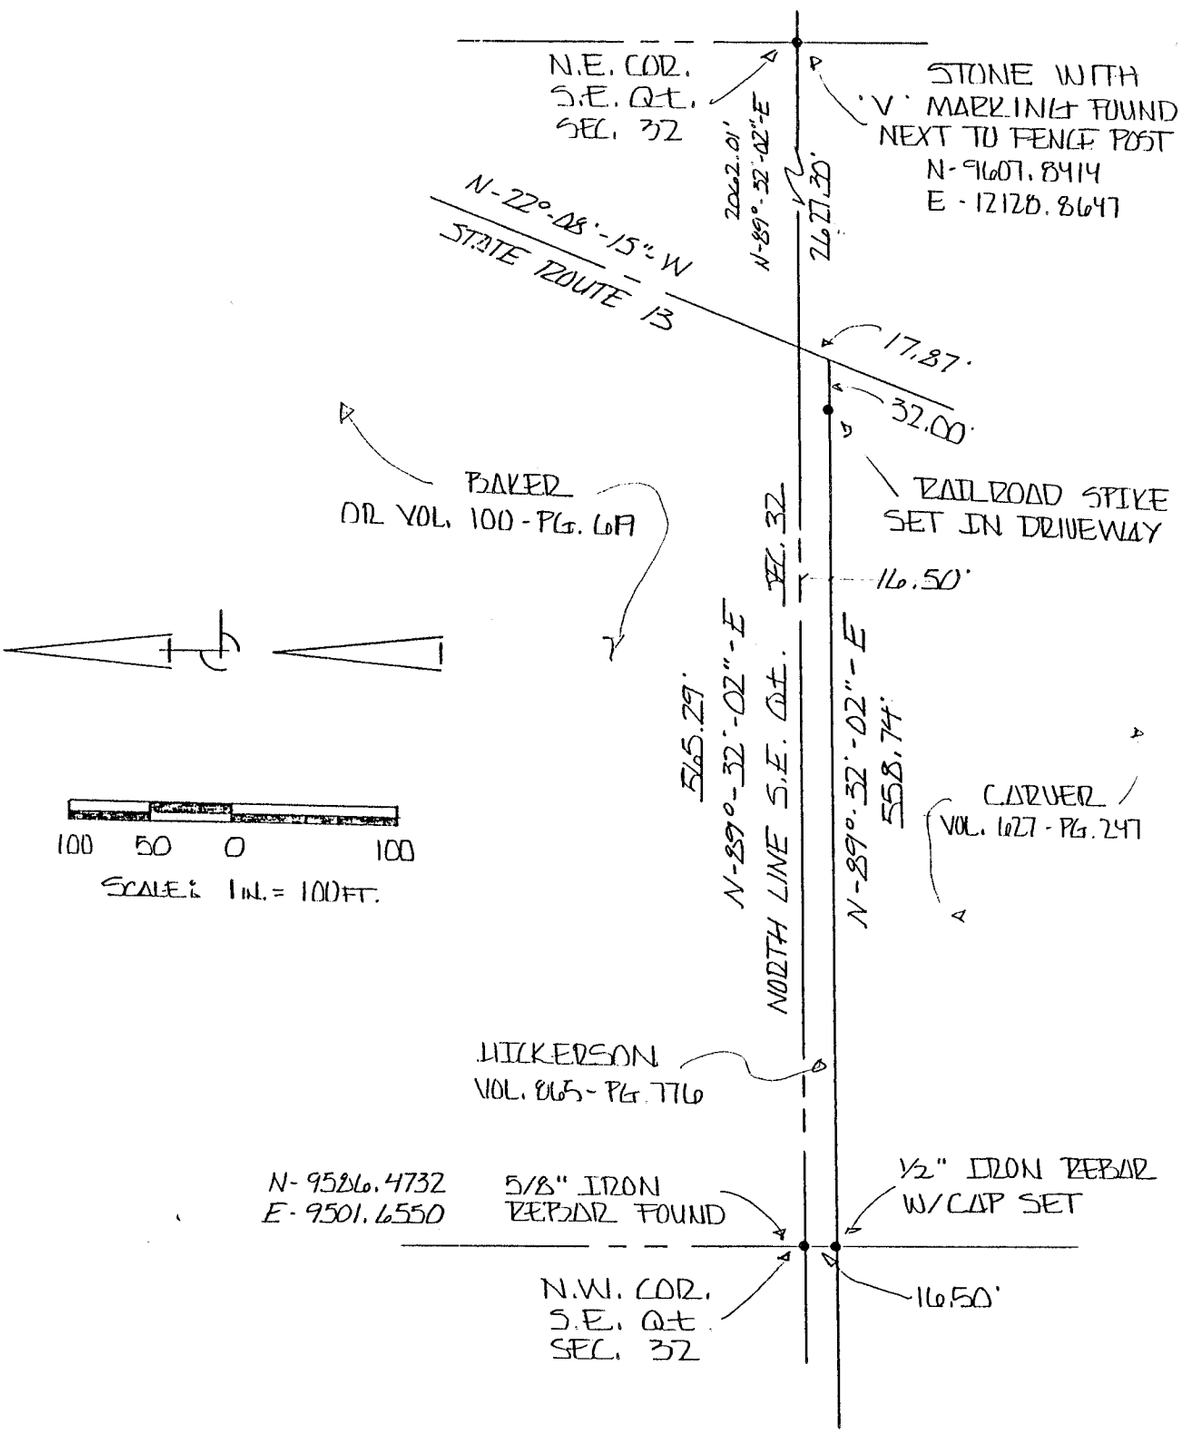

CERTIFICATION

I EDWARD G. BLACK, P.S., REGISTERED SURVEYOR NUMBER 6365, DO HEREBY CERTIFY THE ABOVE PLAT TO BE A TRUE REPRESENTATION OF AN ACTUAL FIELD SURVEY PERFORMED BY ME IN MARCH OF 1994. ALL BEARINGS ARE FOR ANGULAR MEASUREMENT AND ARE FROM AN ASSUMED MERIDIAN.

EDWARD G. BLACK, P.S. ..... Edward G. Black, P.S.

STATE OF OHIO
EDWARD G. BLACK
6365
REGISTERED SURVEYOR