C-317

PLAT OF BOUNDARY SURVEY

SHARON COOPER

PART OF THE NORTHWEST QUARTER, SECTION SIXTEEN (16)
TOWNSHIP TWENTY-ONE (21), RANGE NINETEEN (19), SPRINGFIELD TOWNSHIP
VILLAGE OF ONTARIO, RICHLAND COUNTY, OHIO

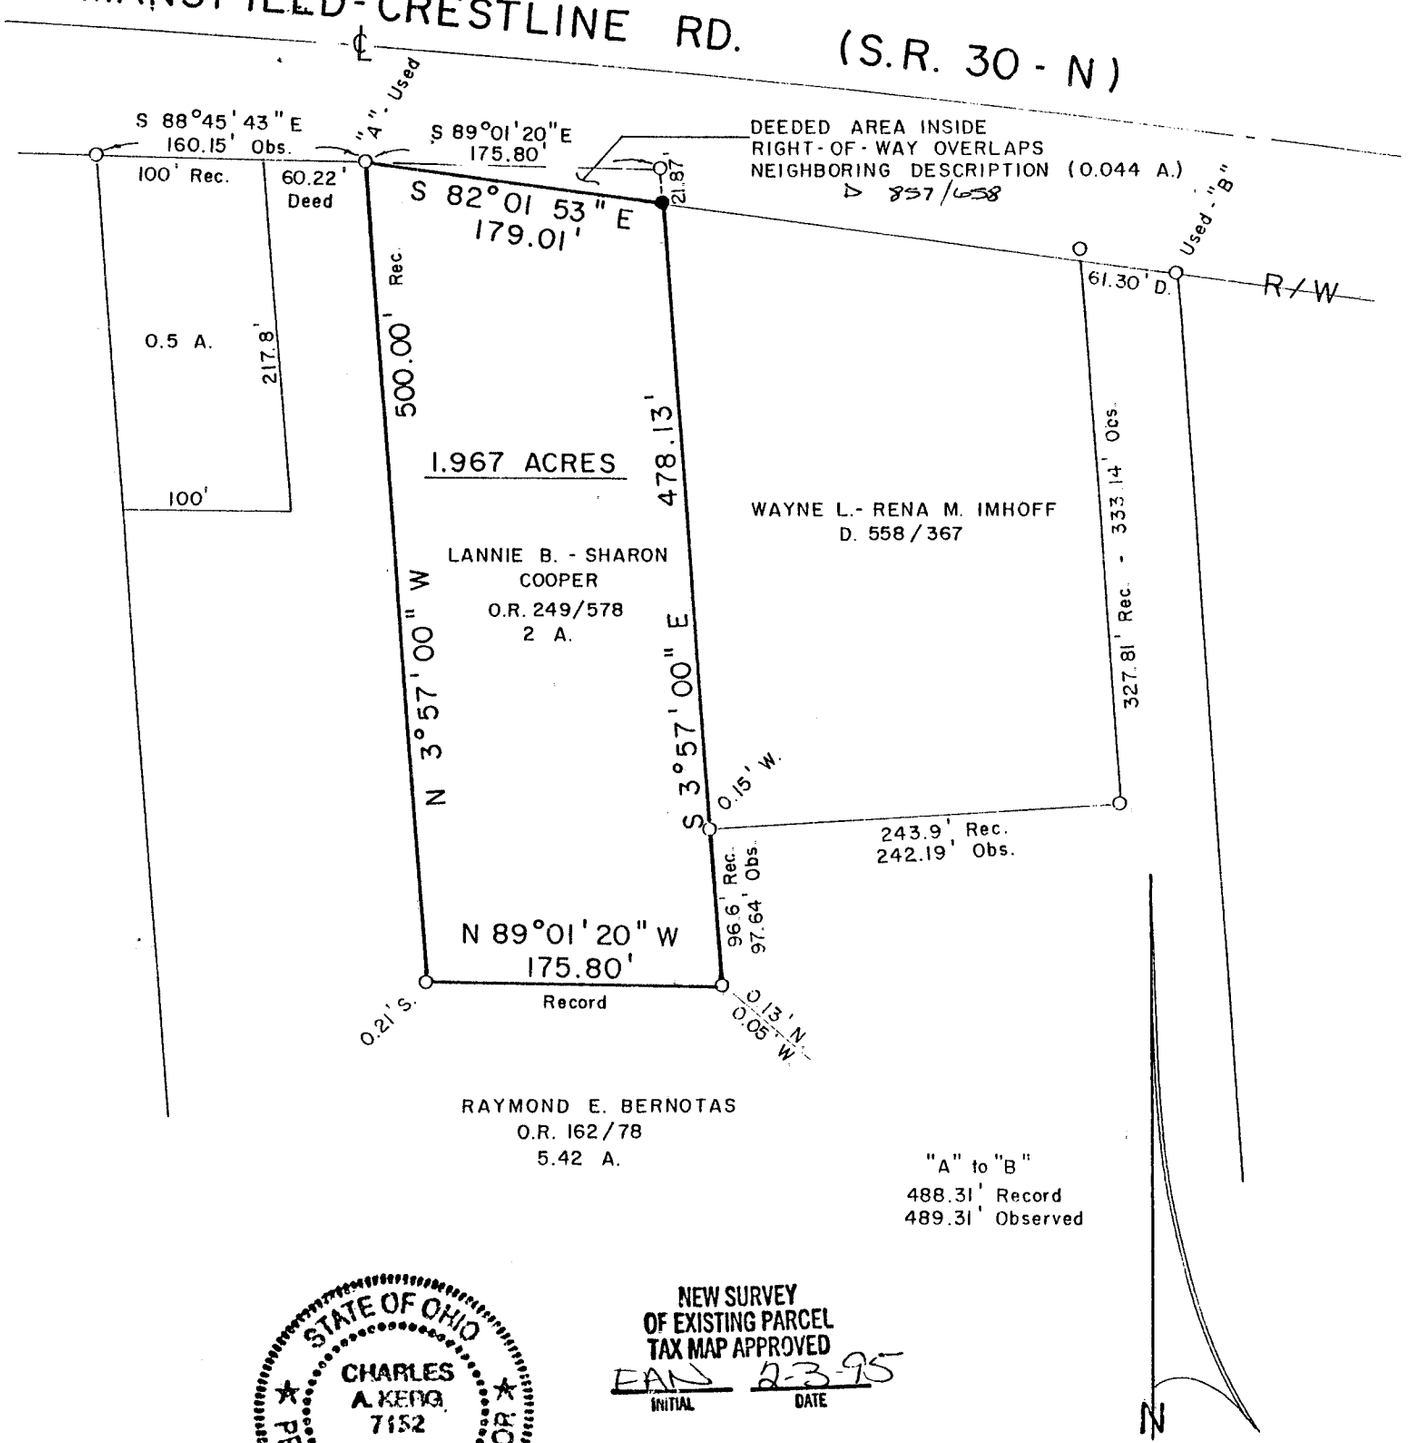

STATE OF OHIO
CHARLES A. KERG
7152
REGISTERED
PROFESSIONAL SURVEYOR

NEW SURVEY
OF EXISTING PARCEL
TAX MAP APPROVED
EAN 2-3-95
INITIAL DATE

THE BEARING OF S.R. 30 - N IS BASED ON A SURVEY BY SANFORD & SCHNEIDER, 9/27/72

SCALE: 1" = 100'

100 75 50 25 0 50 100

LEGEND

- o IRON PIPE FOUND
- ● 5/8" IRON PIN SET WITH CAP STAMPED "C. KERG, RLS 7152"

PREPARED BY

KERG SURVEYING

Charles A. Kerg

CHARLES A. KERG
REGISTERED OHIO SURVEYOR NO 7152
DATE: JANUARY 16, 1995