PLAT OF BOUNDARY SURVEY

THOMPSON - WOOLEY

INLOTS 6057-58, REC. PLAT VOL. 8, PG. 31
CITY OF MANSFIELD, RICHLAND COUNTY, OHIO

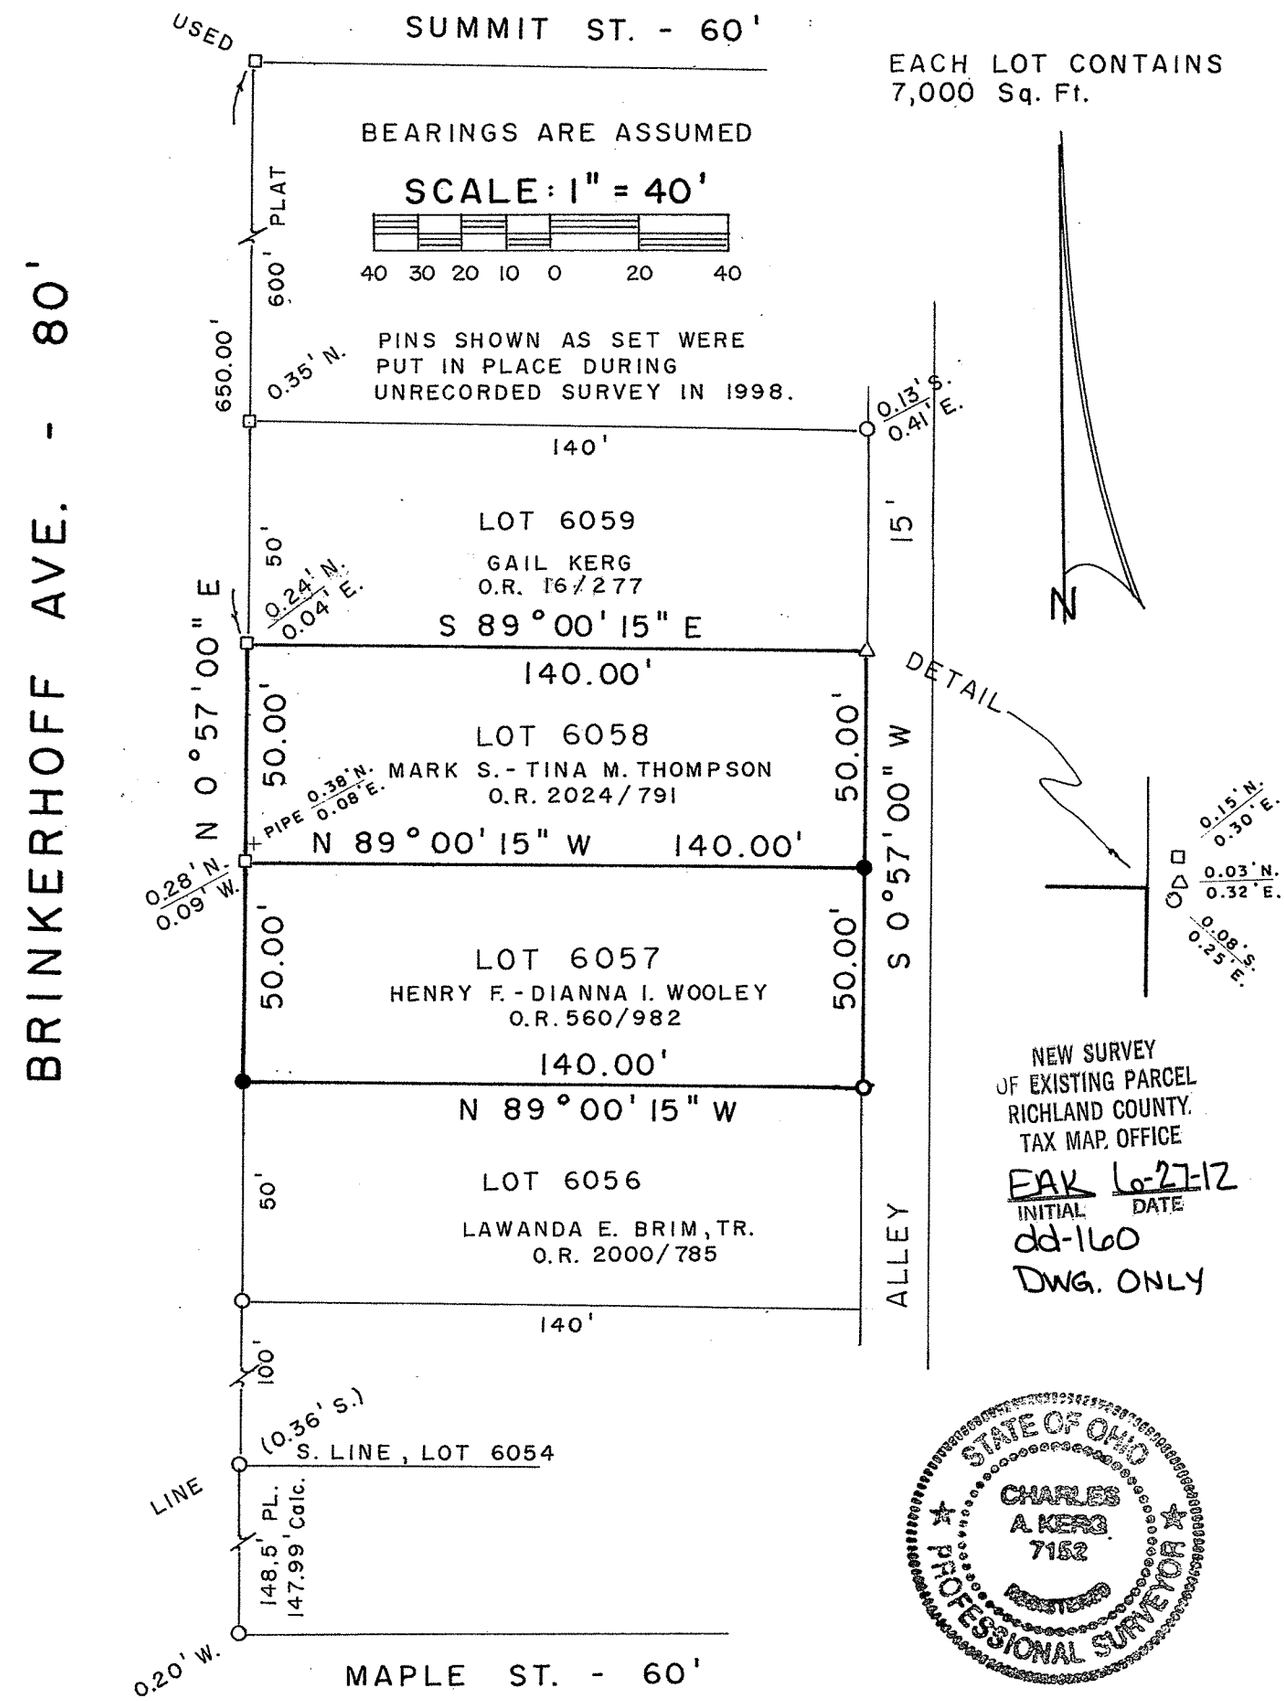

NEW SURVEY
OF EXISTING PARCEL
RICHLAND COUNTY
TAX MAP OFFICE
EAK 6-27-12
INITIAL DATE
dd-160
DWG. ONLY

STATE OF OHIO
CHARLES A KERG 7152
REGISTERED
PROFESSIONAL SURVEYOR

LEGEND

- ○ IRON PIPE FOUND
- △ IRON PIN FOUND
- □ IRON BAR FOUND
- ● 5/8" IRON PIN SET WITH CAP STAMPED "C. KERG, RLS 7152"

PREPARED BY

KERG SURVEYING

Charles A. Kerg

CHARLES A. KERG
REGISTERED OHIO SURVEYOR 7152
DATE: JUNE 2, 2012