E-241

PLAT OF BOUNDARY SURVEY

RAY THOMAS

LOTS 19204, 19205, 19207, 19208 & 19209
CITY OF MANSFIELD, RICHLAND COUNTY, OHIO

4/4

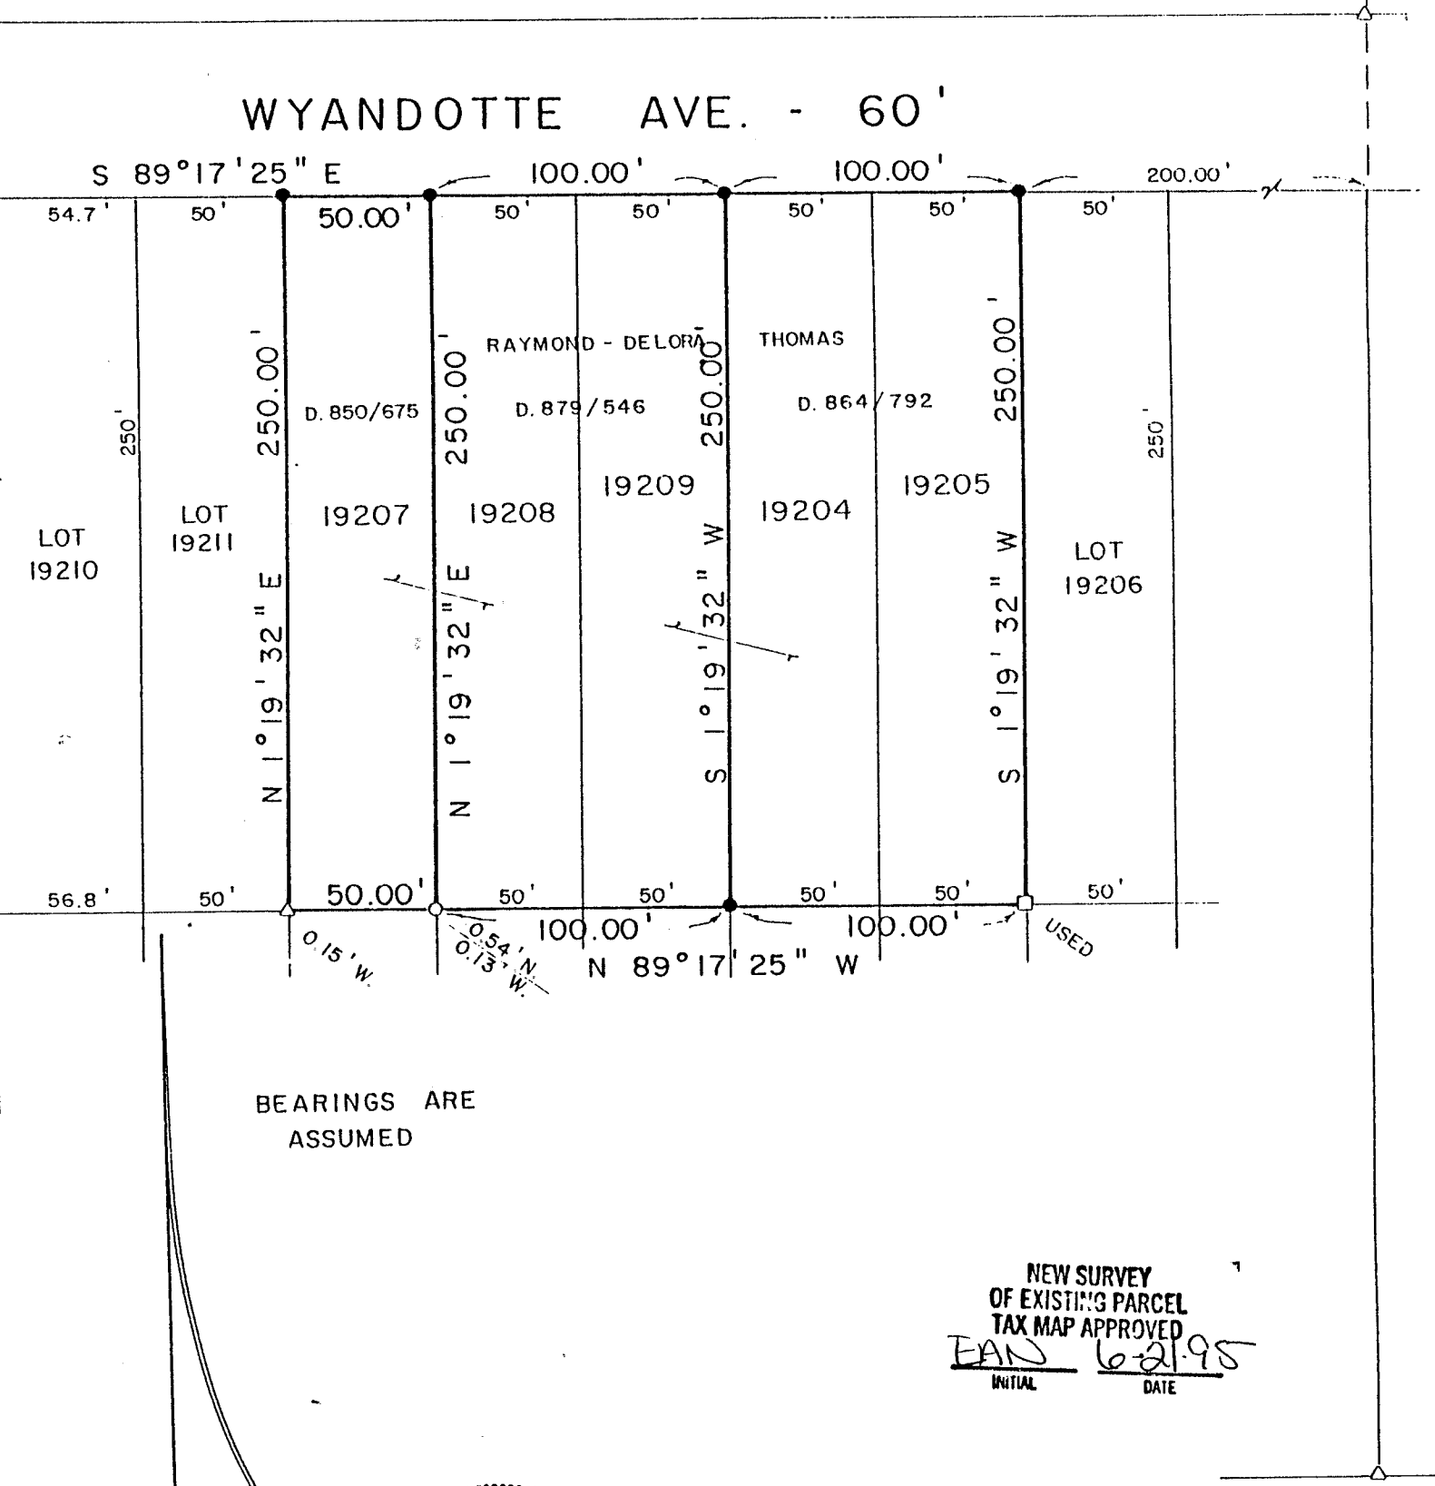

BEARINGS ARE ASSUMED

NEW SURVEY
OF EXISTING PARCEL
TAX MAP APPROVED
EAN 6-21-95
INITIAL DATE

WALKER ST.

N

STATE OF OHIO
CHARLES A. KERG 7152
REGISTERED PROFESSIONAL SURVEYOR

SCALE: 1" = 60'

60 40 20 0 30 60

E-241

LEGEND

- ○ IRON PIPE FOUND
- △ IRON PIN FOUND
- □ IRON BAR FOUND
- ● 5/8" IRON PIN SET WITH CAP STAMPED "C. KERG, RLS 7152"

PREPARED BY
KERG SURVEYING

Charles A. Kerg

CHARLES A. KERG
REGISTERED OHIO SURVEYOR NO. 7152
DATE: JUNE 14, 1995