H-8

PLAT OF BOUNDARY SURVEY

LARRY COLE

PART OF LOT 18214, PLAT VOL. 16, PG. 18
CITY OF MANSFIELD, RICHLAND COUNTY, OHIO

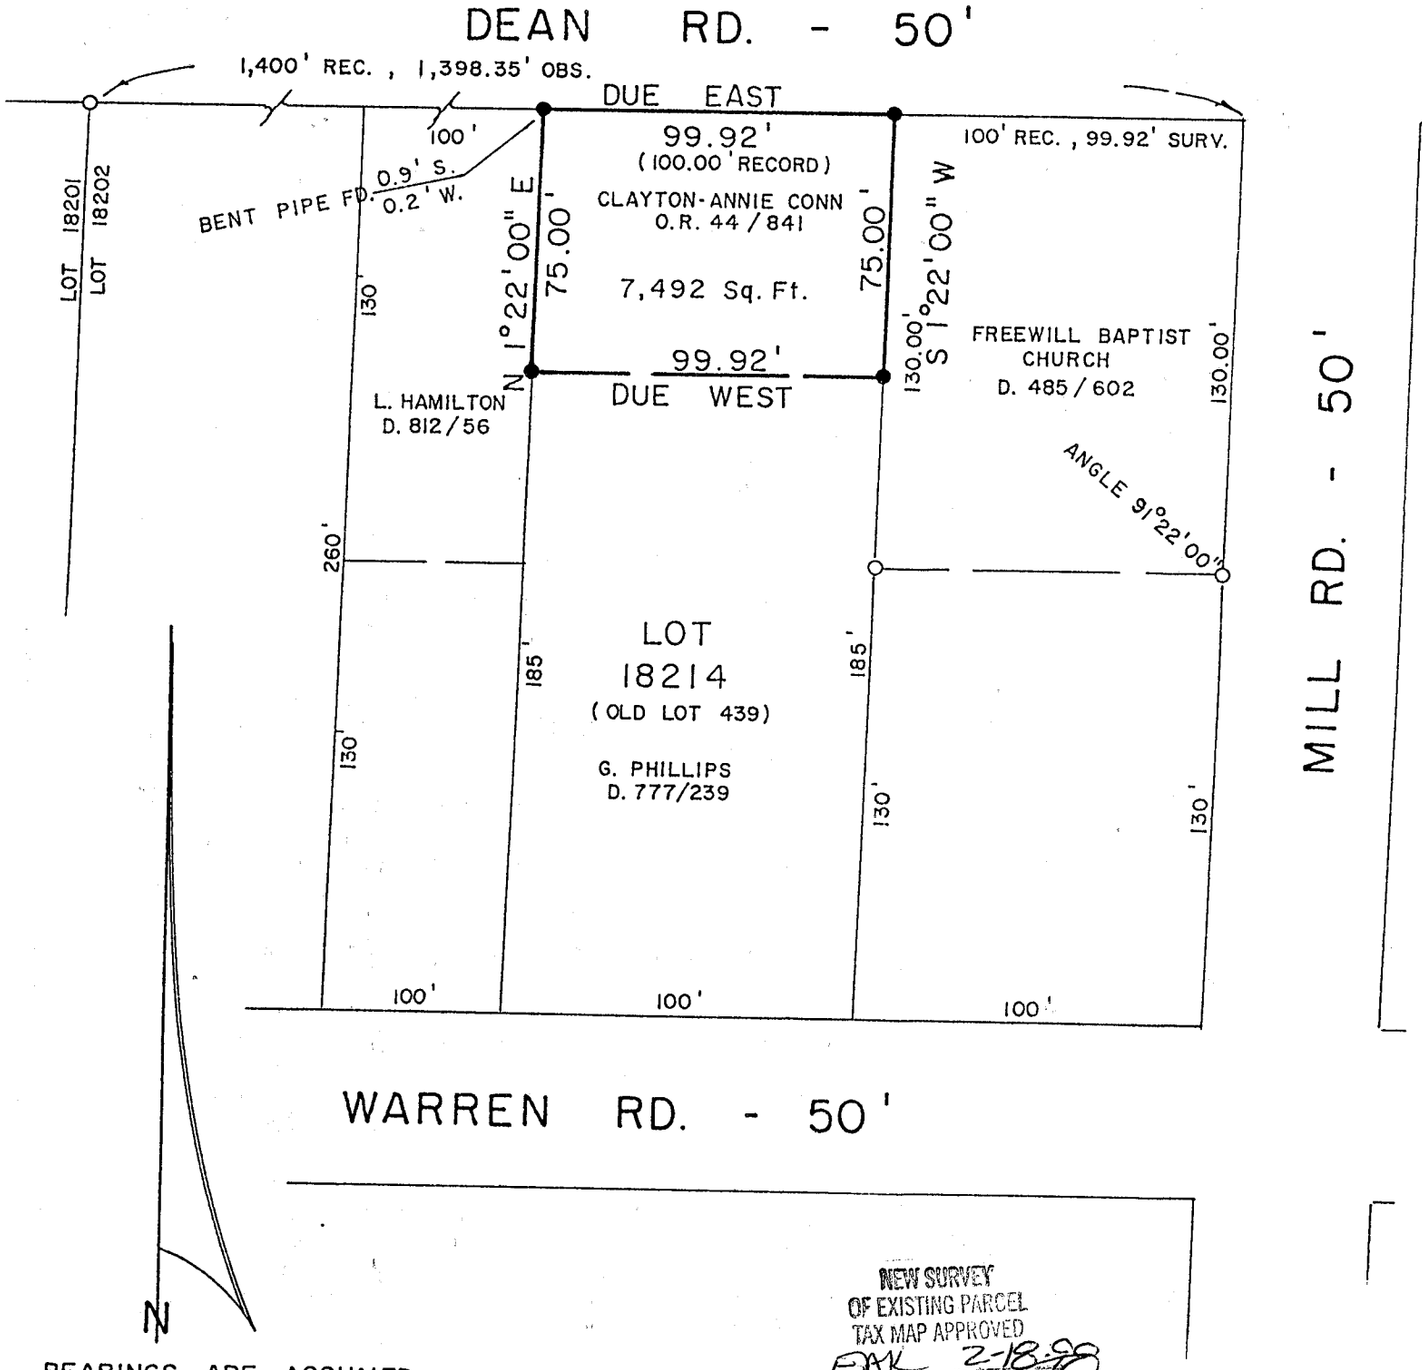

BEARINGS ARE ASSUMED. ANGLES ARE BASED ON A SURVEY OF LOT 18215 BY JUSTIN SEILER, 7/13/77

NEW SURVEY OF EXISTING PARCEL
TAX MAP APPROVED
EAK 2-18-98
INITIAL DATE

STATE OF OHIO
CHARLES A. KERG
7152
REGISTERED
PROFESSIONAL SURVEYOR

SCALE: 1" = 50'

50 40 30 20 10 0 25 50

LEGEND

- o IRON PIPE FOUND
- ● 5/8" IRON PIN SET WITH CAP STAMPED "C. KERG, RLS 7152"

PREPARED BY
KERG SURVEYING
Charles A. Kerg
CHARLES A. KERG
REGISTERED OHIO SURVEYOR NO. 7152
DATE: JULY 9, 1991